



424 & 460 Adelaide Street East
Toronto, ON

No	Issued For	Date
----	------------	------

Drawing Title

Title Sheet

Project

Greenpark - Axiom
424 & 460 Adelaide Street East, Toronto

Scale


Drawn by

Checked by


Project No.

Date


Drawing No.

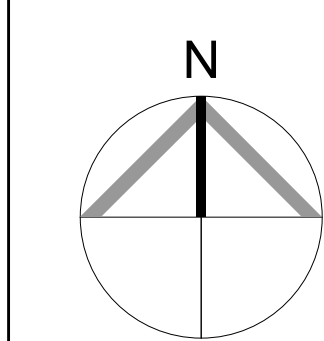


A0-00

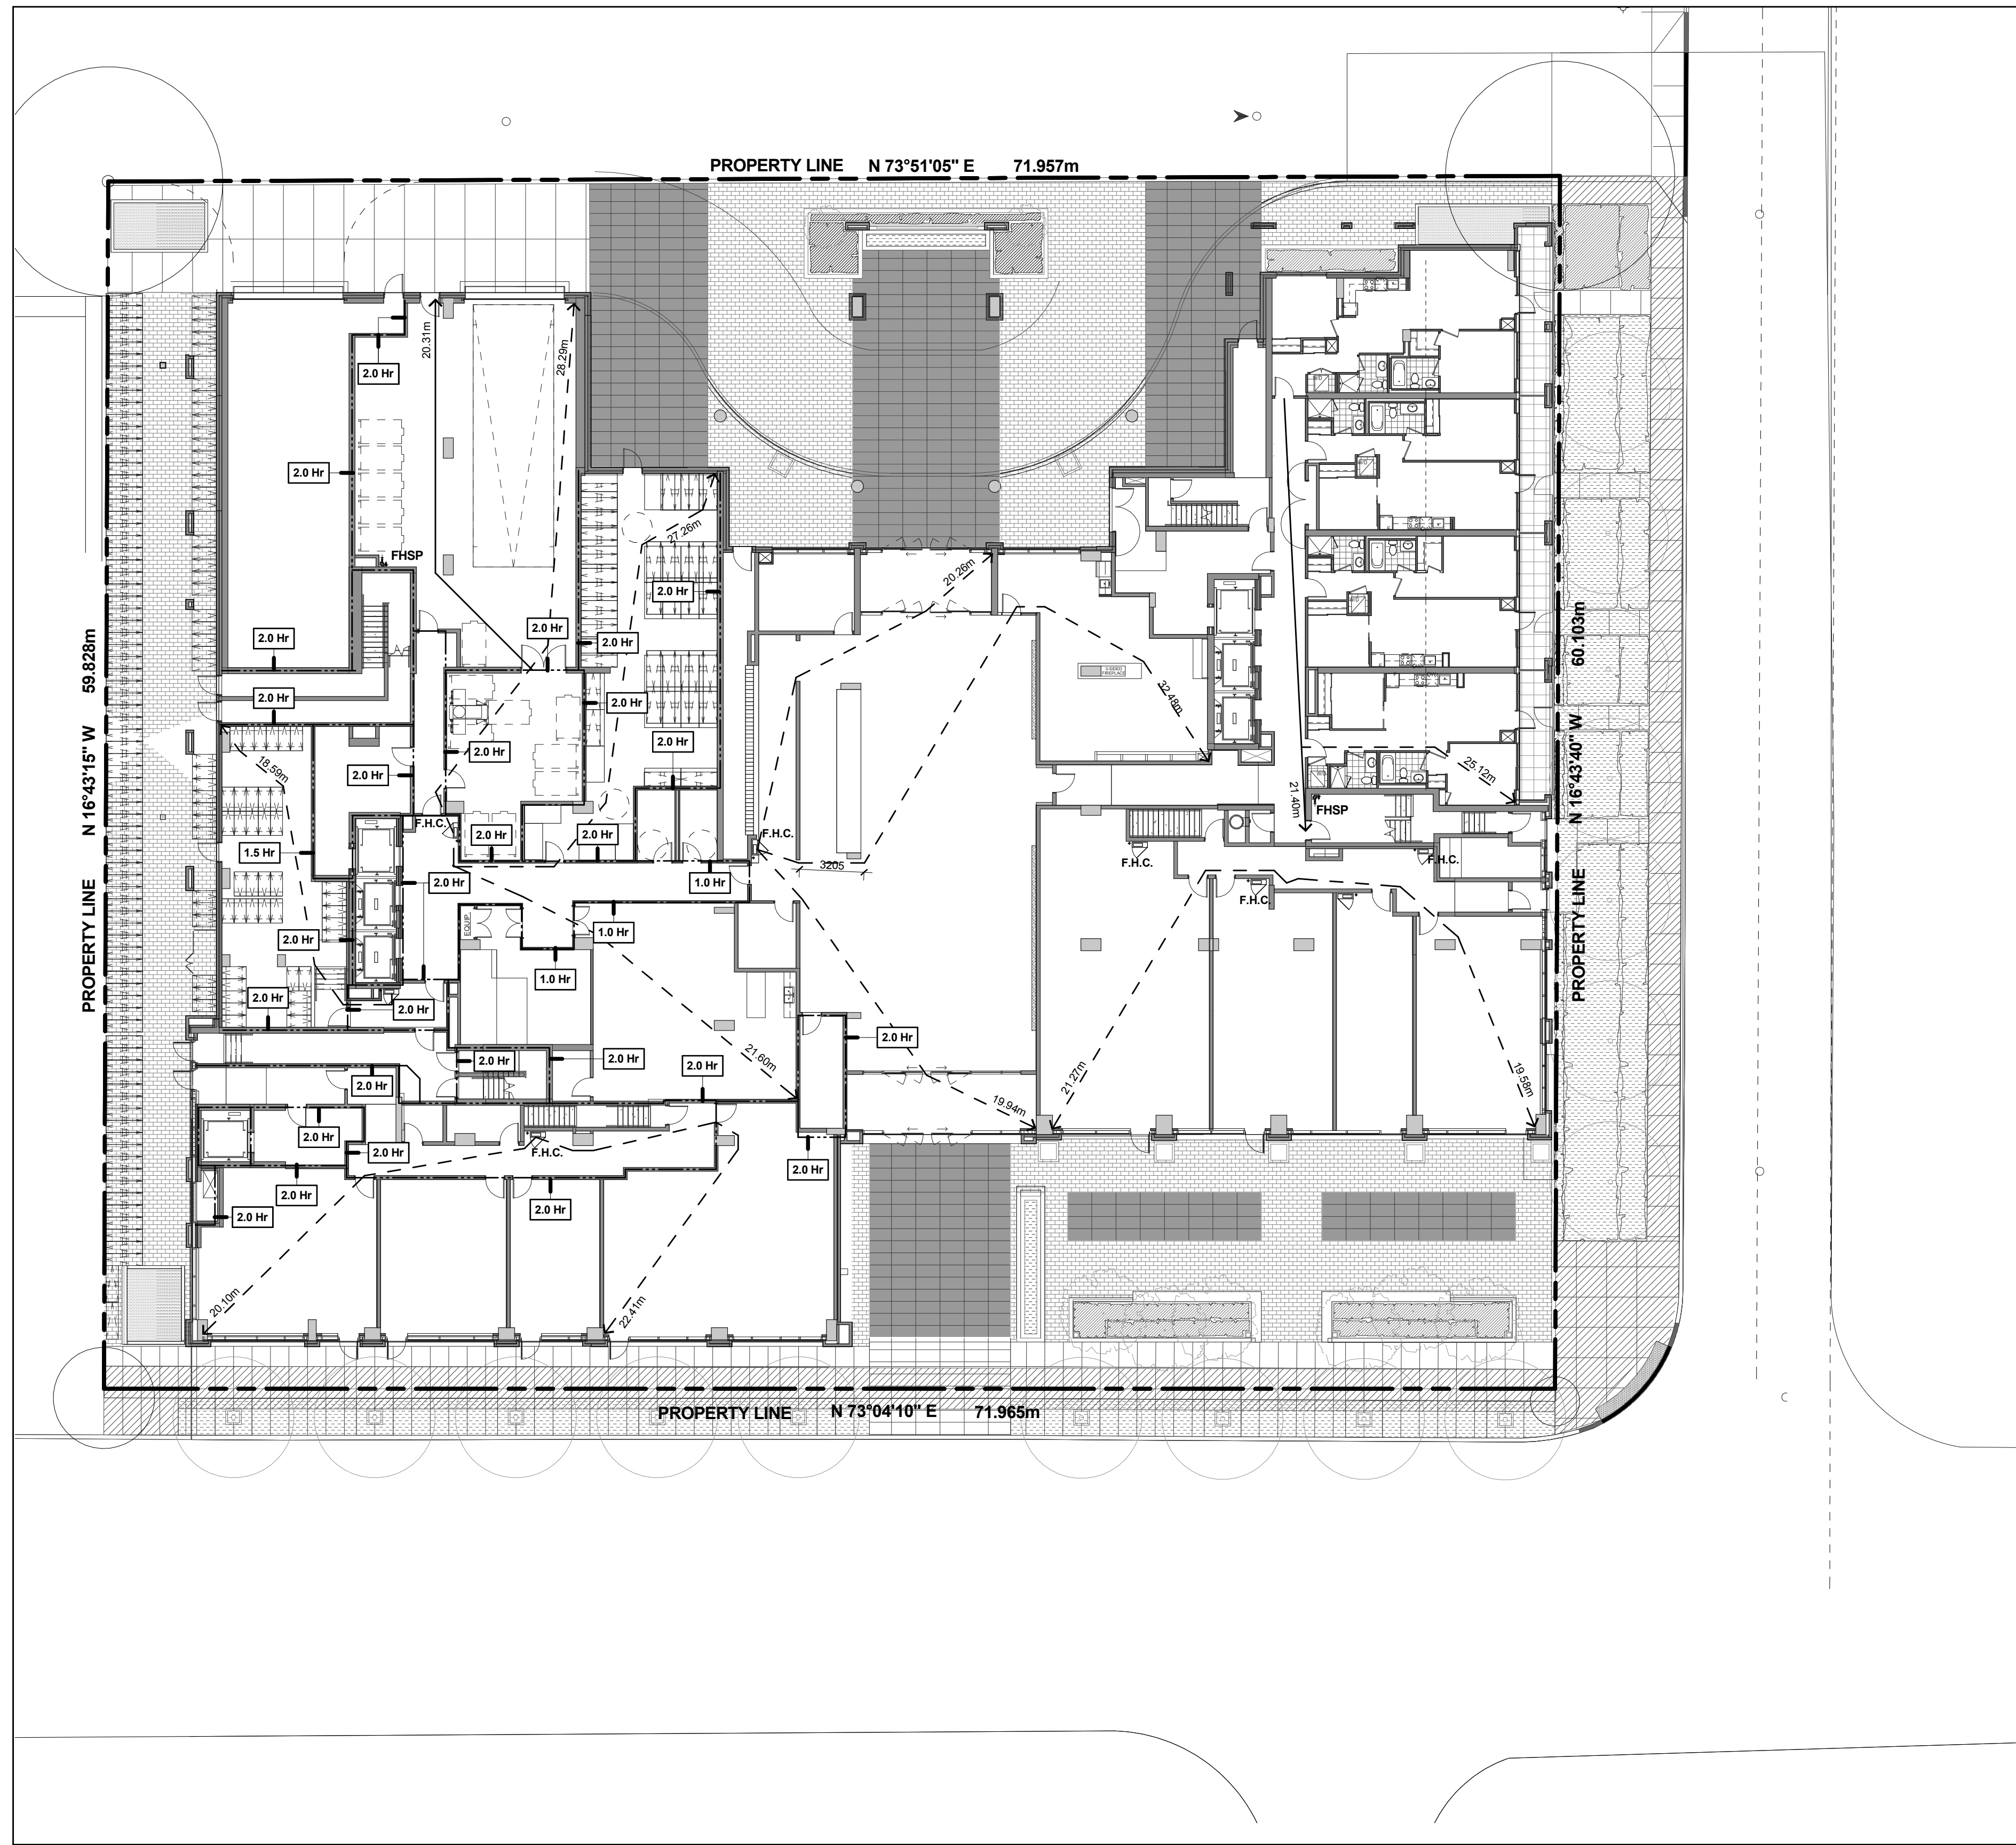


Level 1 - Ontario Building Code Compliance Diagram 4
Scale: 1 : 200 A1-04

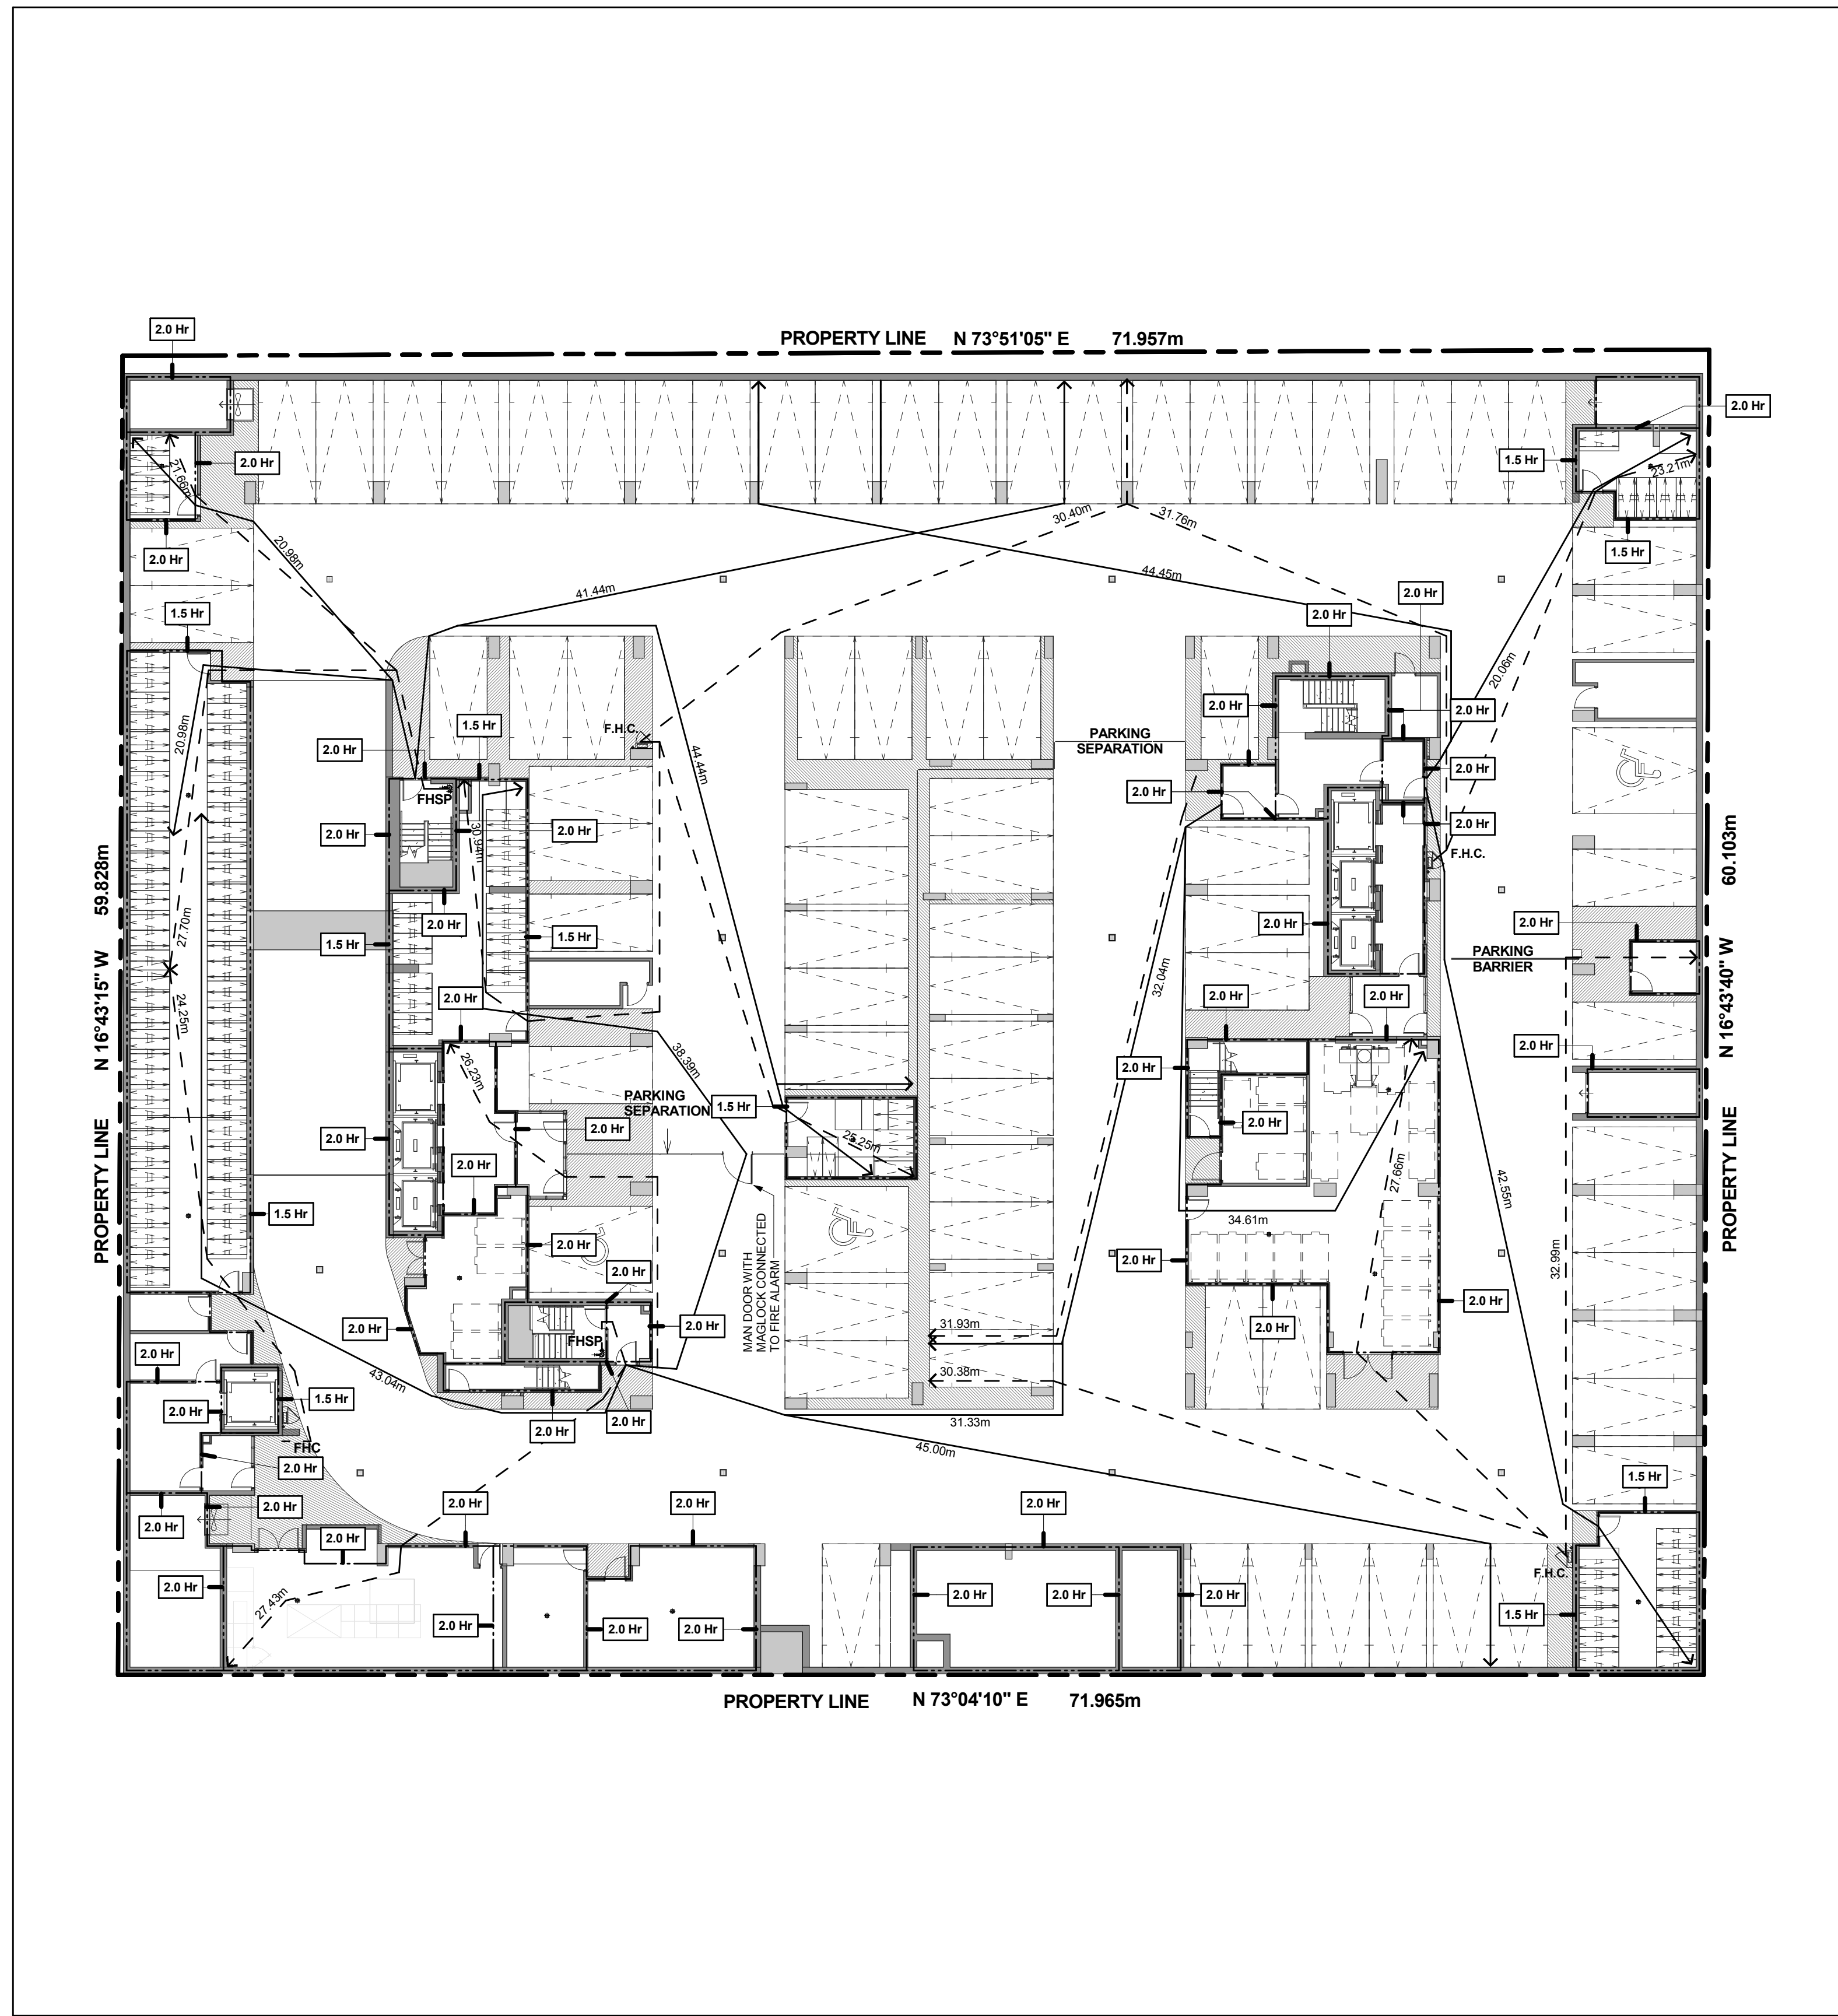

Level P1 - Ontario Building Code Compliance Diagram 3
Scale: 1 : 200 A1-04

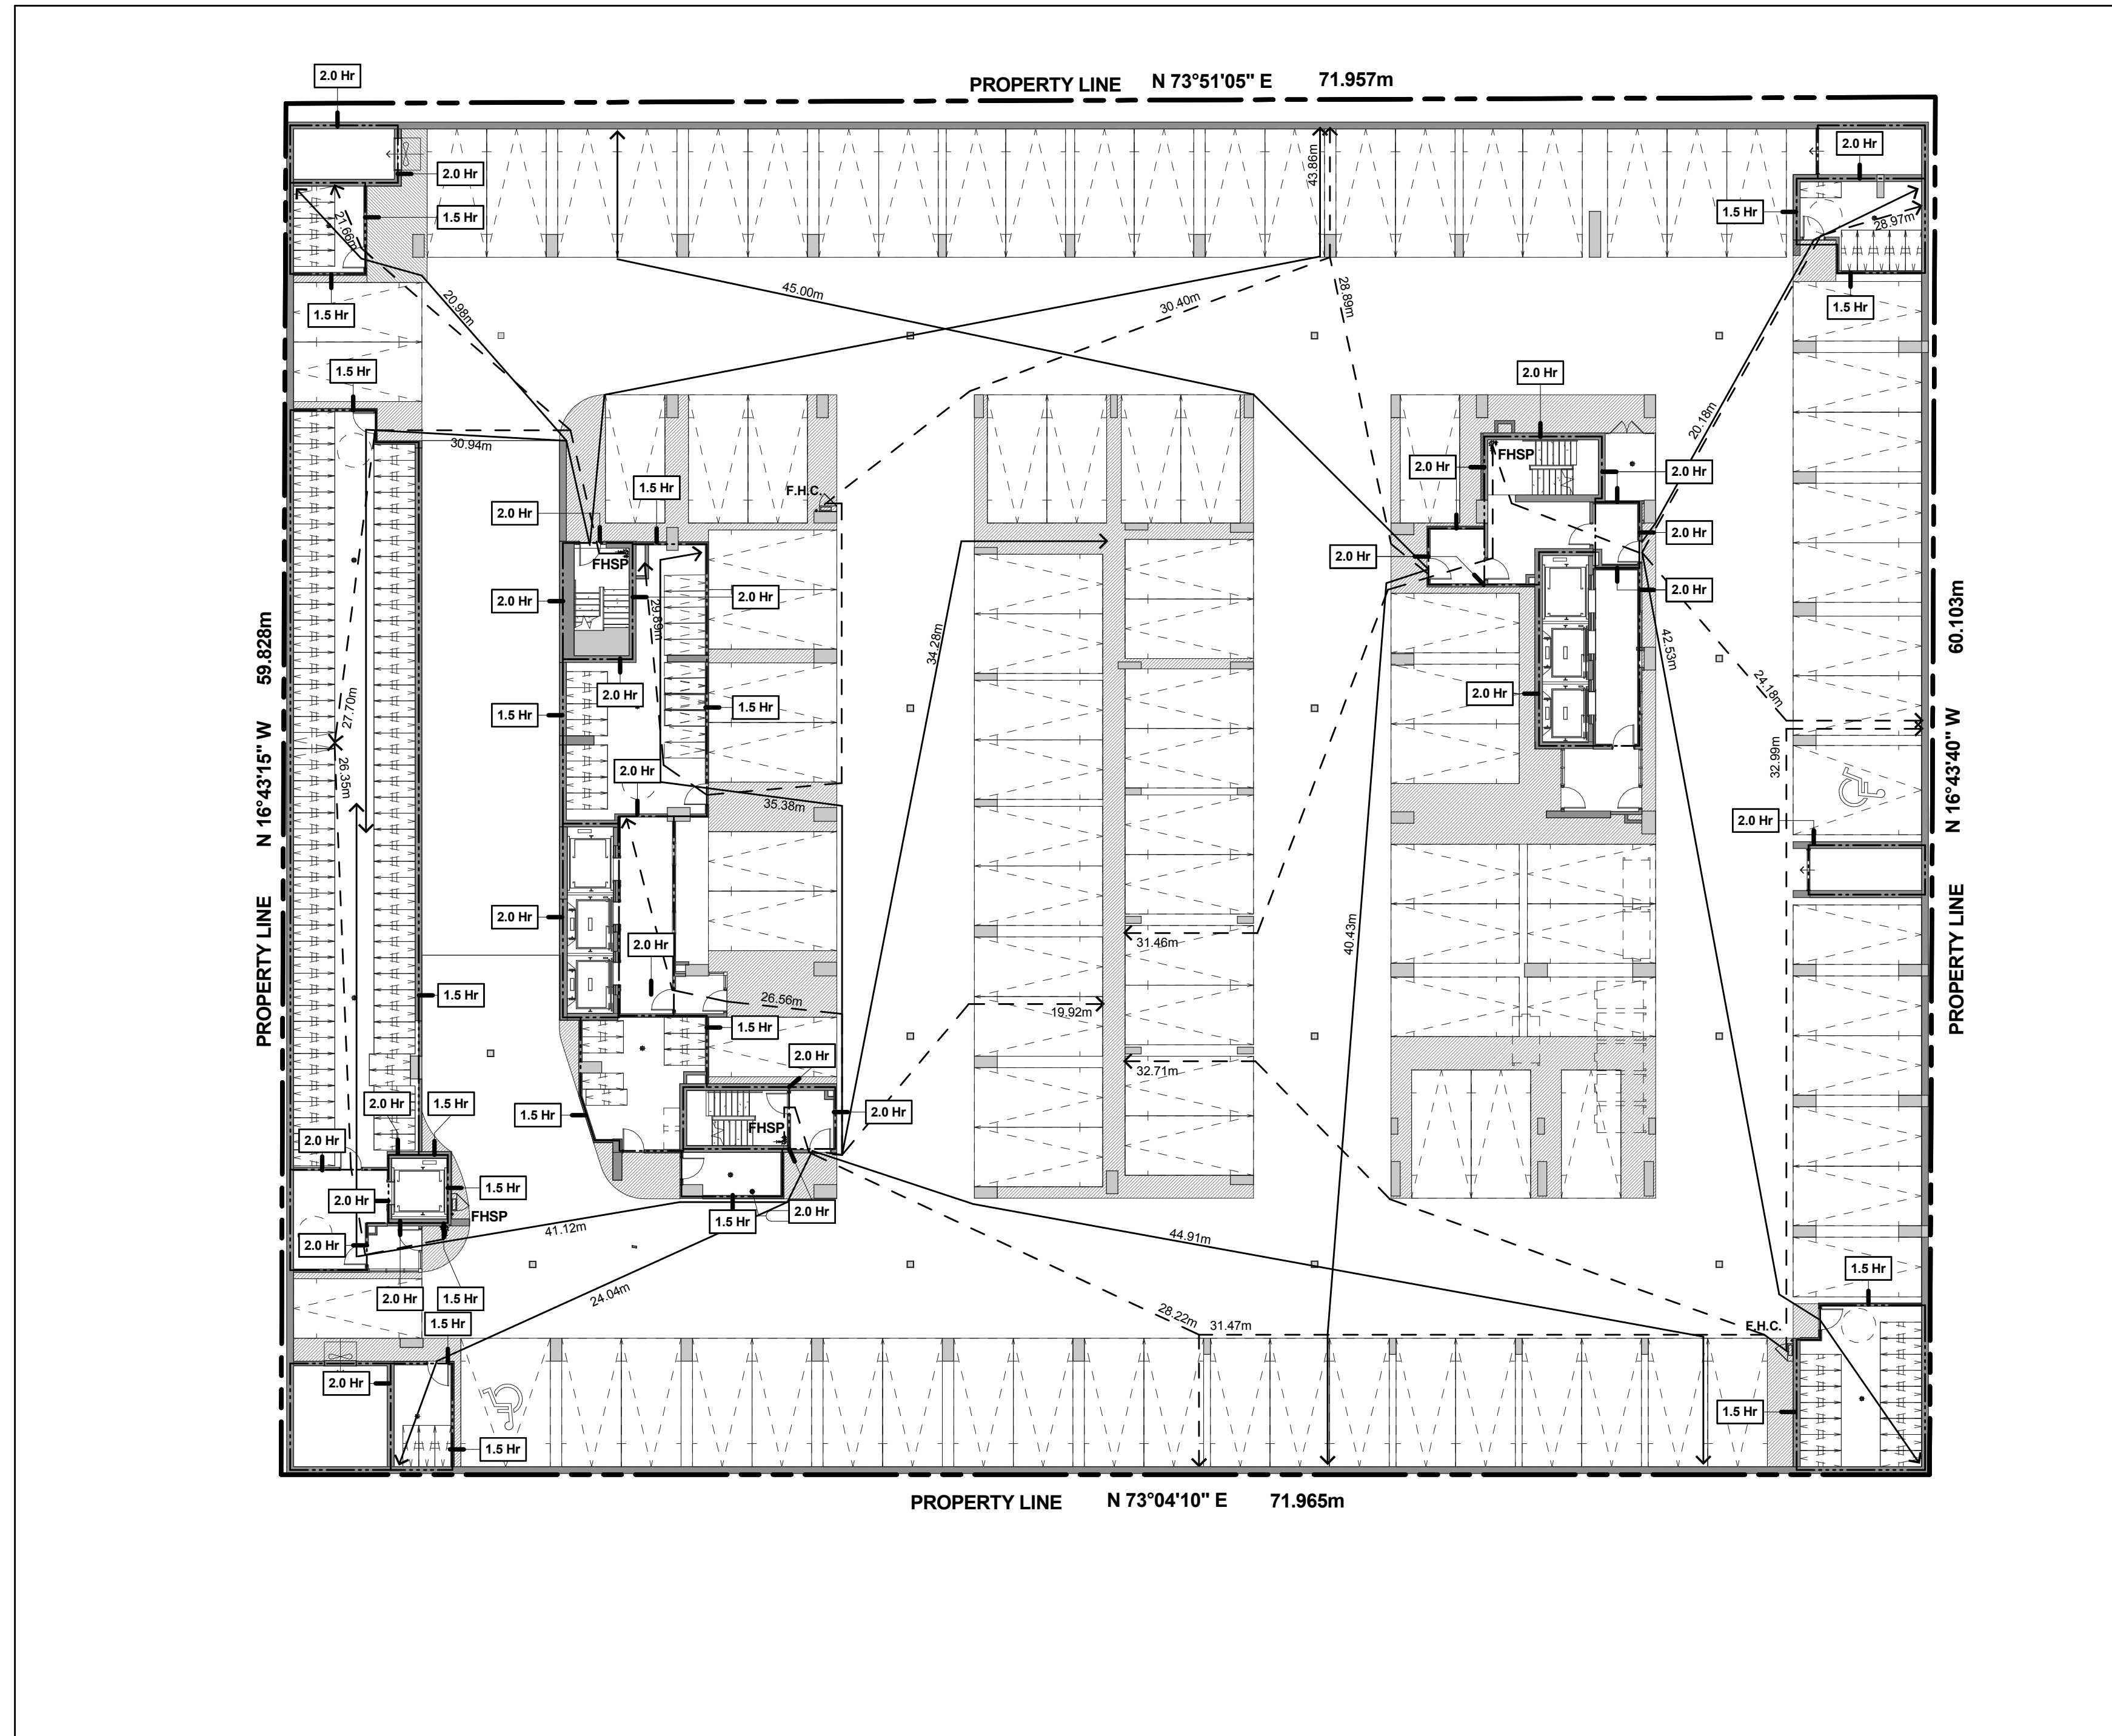

Level P2 - Ontario Building Code Compliance Diagram 2
Scale: 1 : 200 A1-04

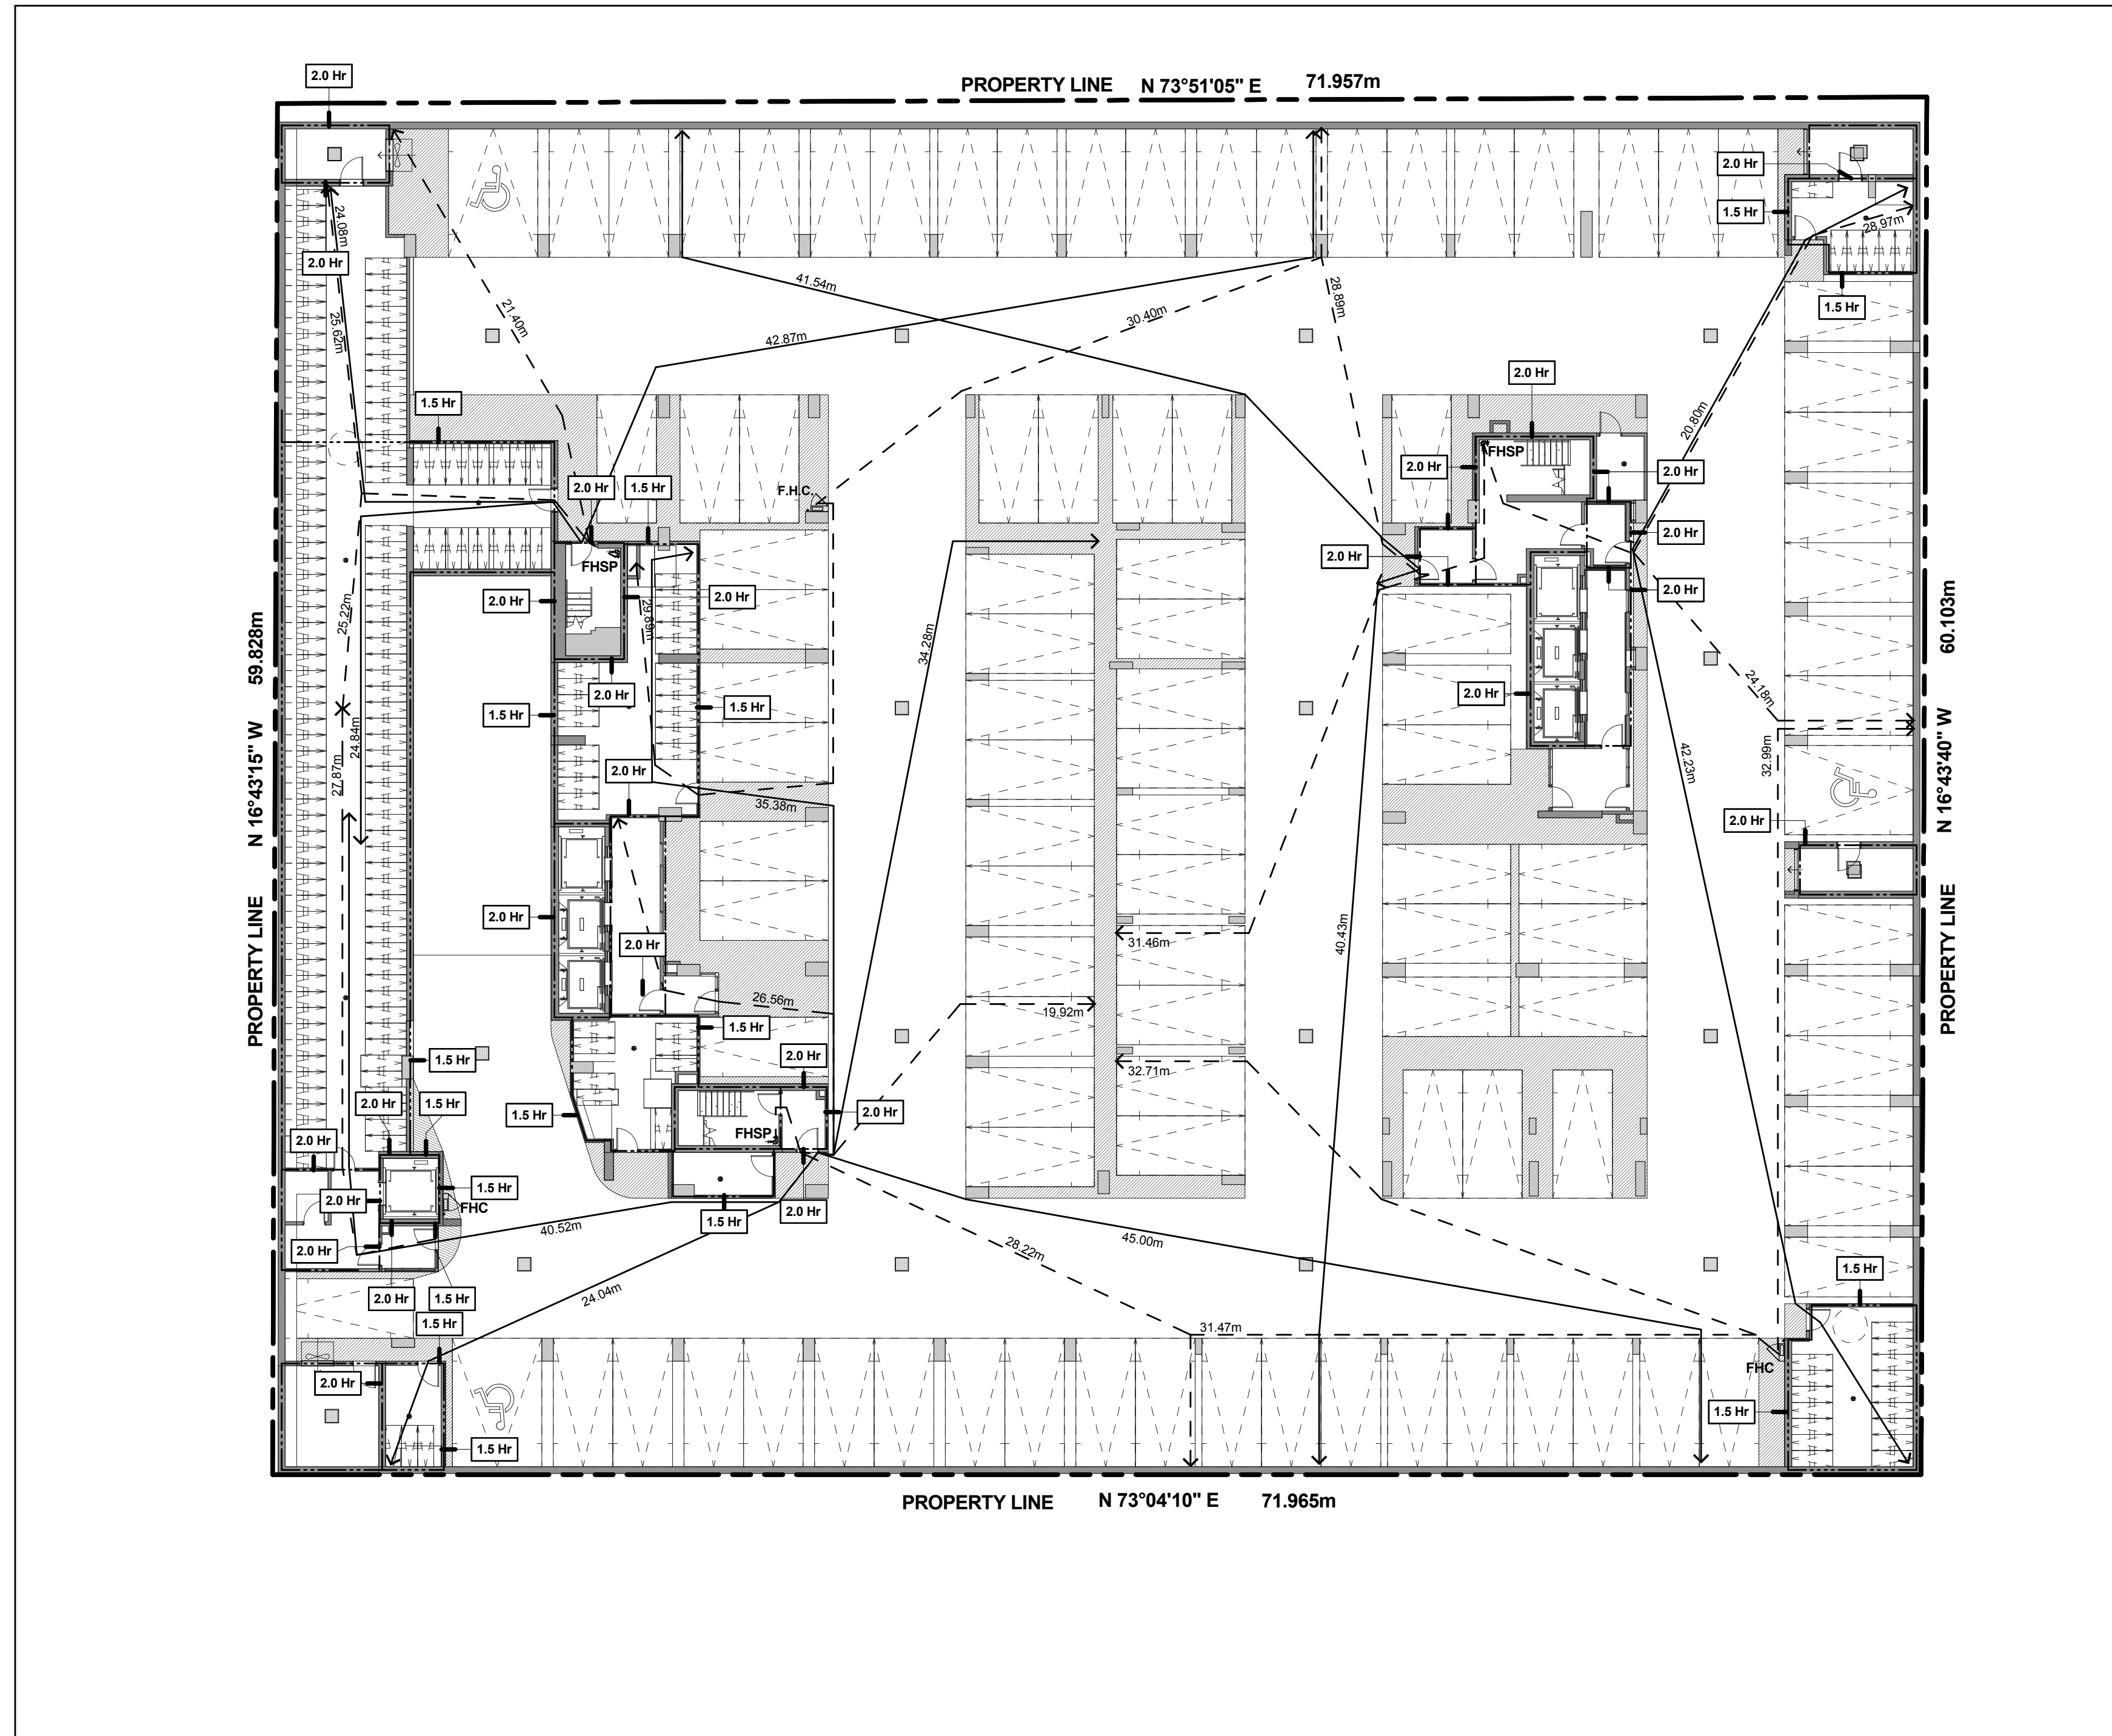

Level P3 - Ontario Building Code Compliance Diagram 1
Scale: 1 : 200 A1-04

CODE COMPLIANCE LEGEND:	
	DENOTES FIRE SEPARATION HAVING A FIRE RESISTANCE RATING OF 0HR.
	DENOTES FIRE SEPARATION HAVING A FIRE RESISTANCE RATING NOT LESS THAN 45 MIN.
	DENOTES FIRE SEPARATION HAVING A FIRE RESISTANCE RATING NOT LESS THAN 1HR.
	DENOTES FIRE SEPARATION HAVING A FIRE RESISTANCE RATING NOT LESS THAN 90MIN.
	DENOTES FIRE SEPARATION HAVING A FIRE RESISTANCE RATING NOT LESS THAN 2HR.
	DENOTES FIRE SEPARATION HAVING A FIRE RESISTANCE RATING NOT LESS THAN 3HR.
	DENOTES FIRE HOSE CABINET HOSE LENGTH 30m + 3m HOSE STREAM.
	DENOTES TRAVEL DISTANCE 45m MAXIMUM.
ALL OTHER WALLS NOT NOTED HAVE A FIRE RESISTANCE RATING OF ZERO (0) HOUR.	
FIRE SEPARATION AS PROVIDED BY RANDAL BROWN & ASSOCIATES DATED:	
WHERE DISCREPANCIES OCCUR BETWEEN CODE COMPLIANCE DRAWINGS AND FLOOR PLANS CODE COMPLIANCE DRAWINGS SHALL GOVERN.	

Code Compliance Legend
Scale: 1 : 1

No.: Revision Date

No. Issued For Date

Drawing Title

Ontario Building Code Compliance Diagram - Level P3 - Level 1

Project

Greenpark - Axiom
424 & 460 Adelaide Street East, Toronto

Scale As indicated


Drawn by

Checked by

Project No.


Date


Drawing No.

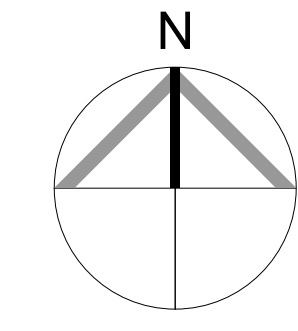


Reserved 1
NTS A1-04

A1-04

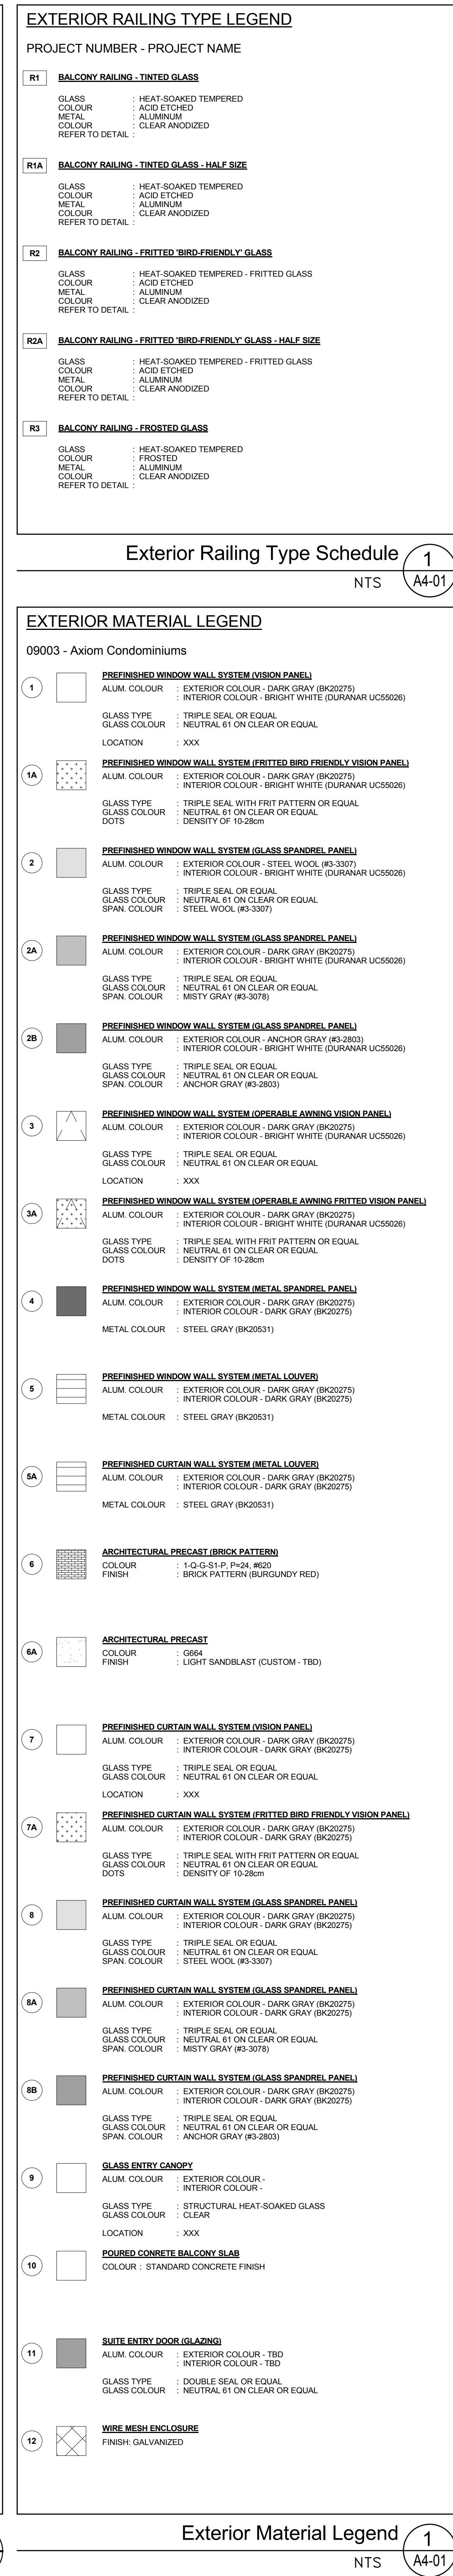


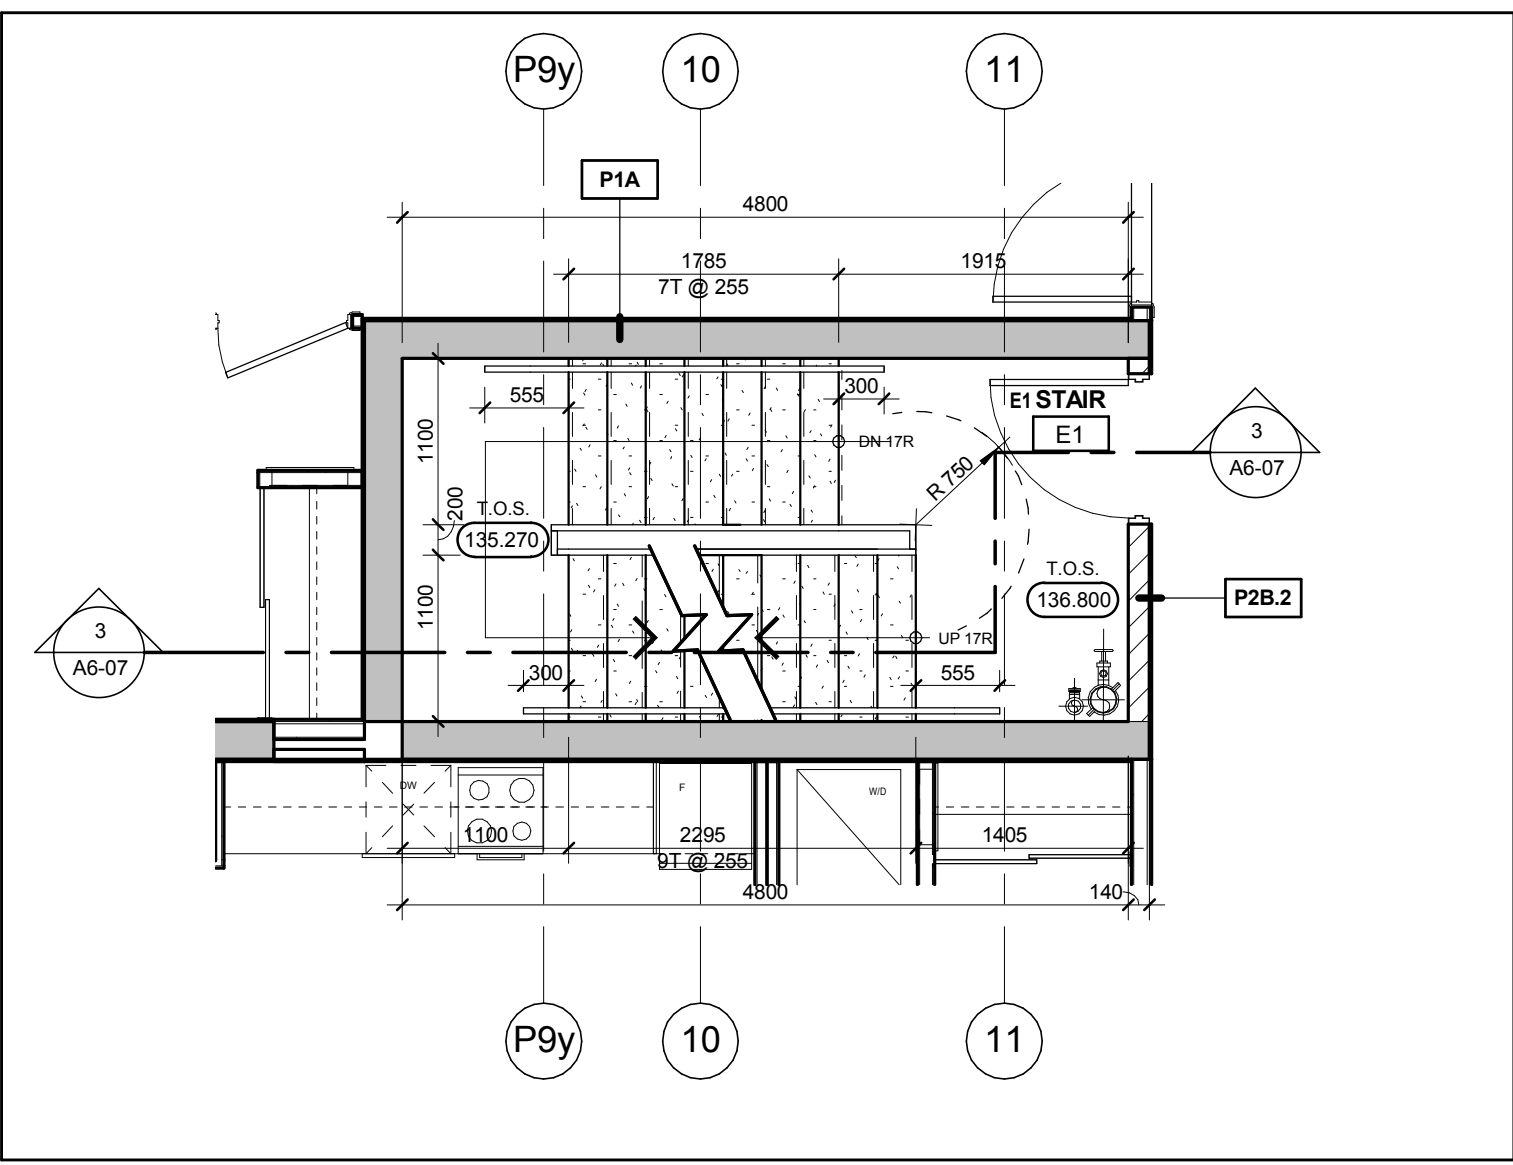


Stair 'E1' - East Tower - Level 19 Stair Plan 14
Scale: 1 : 50 A6-05

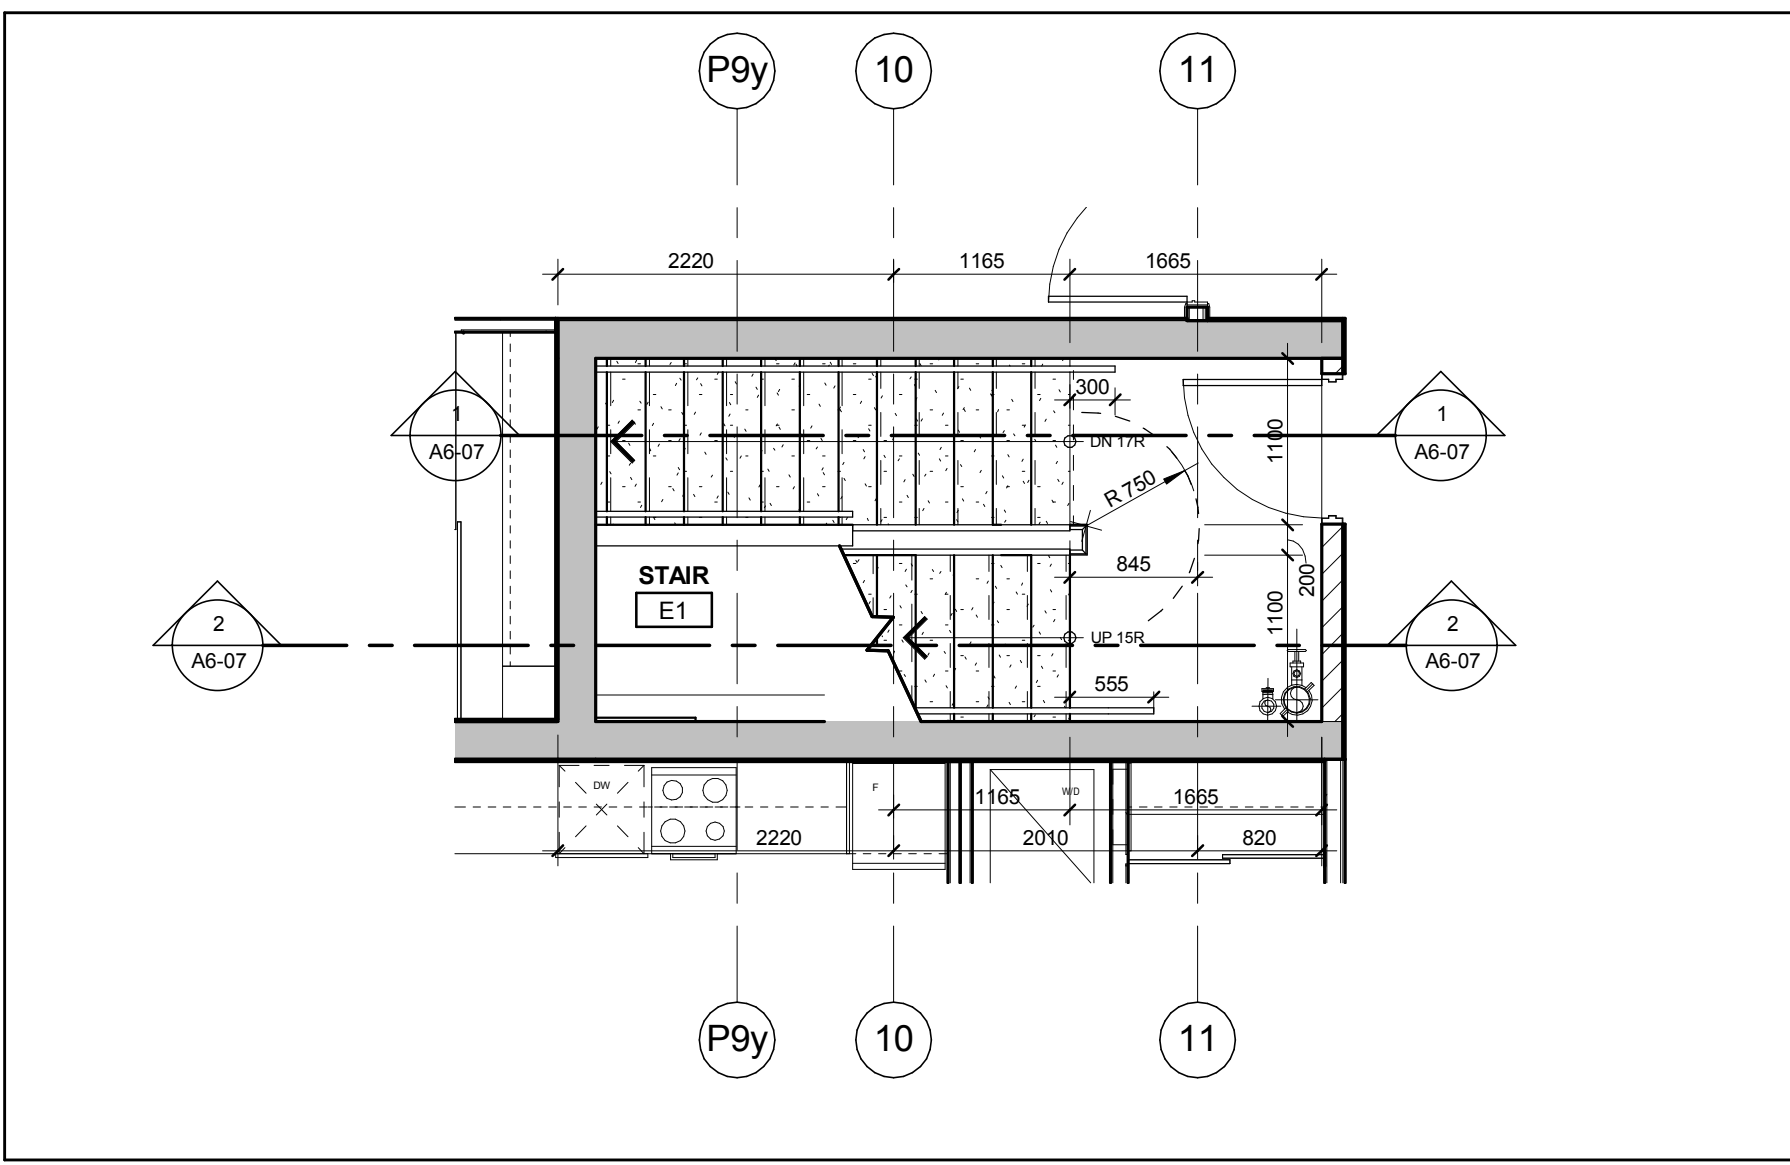


Stair 'E1' - Level 10 Stair Plan 10
Scale: 1 : 50 A6-05

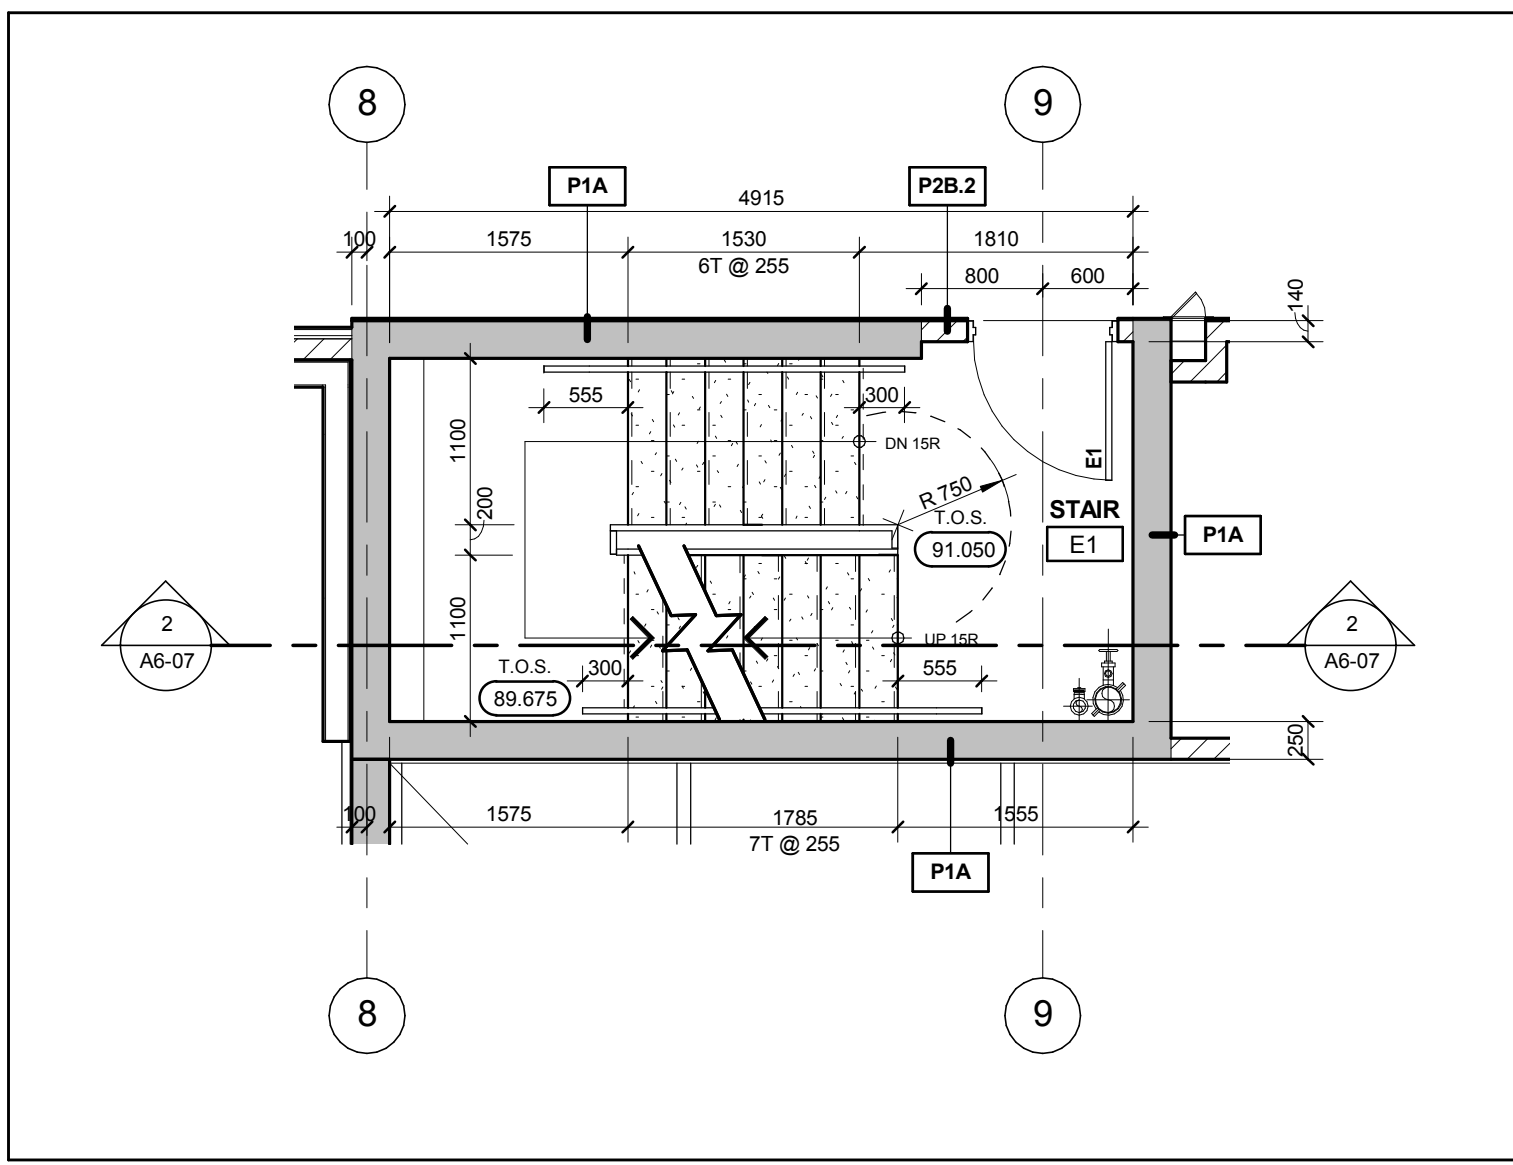


Stair 'E1' - Level 4 Stair Plan 7
Scale: 1 : 50 A6-05

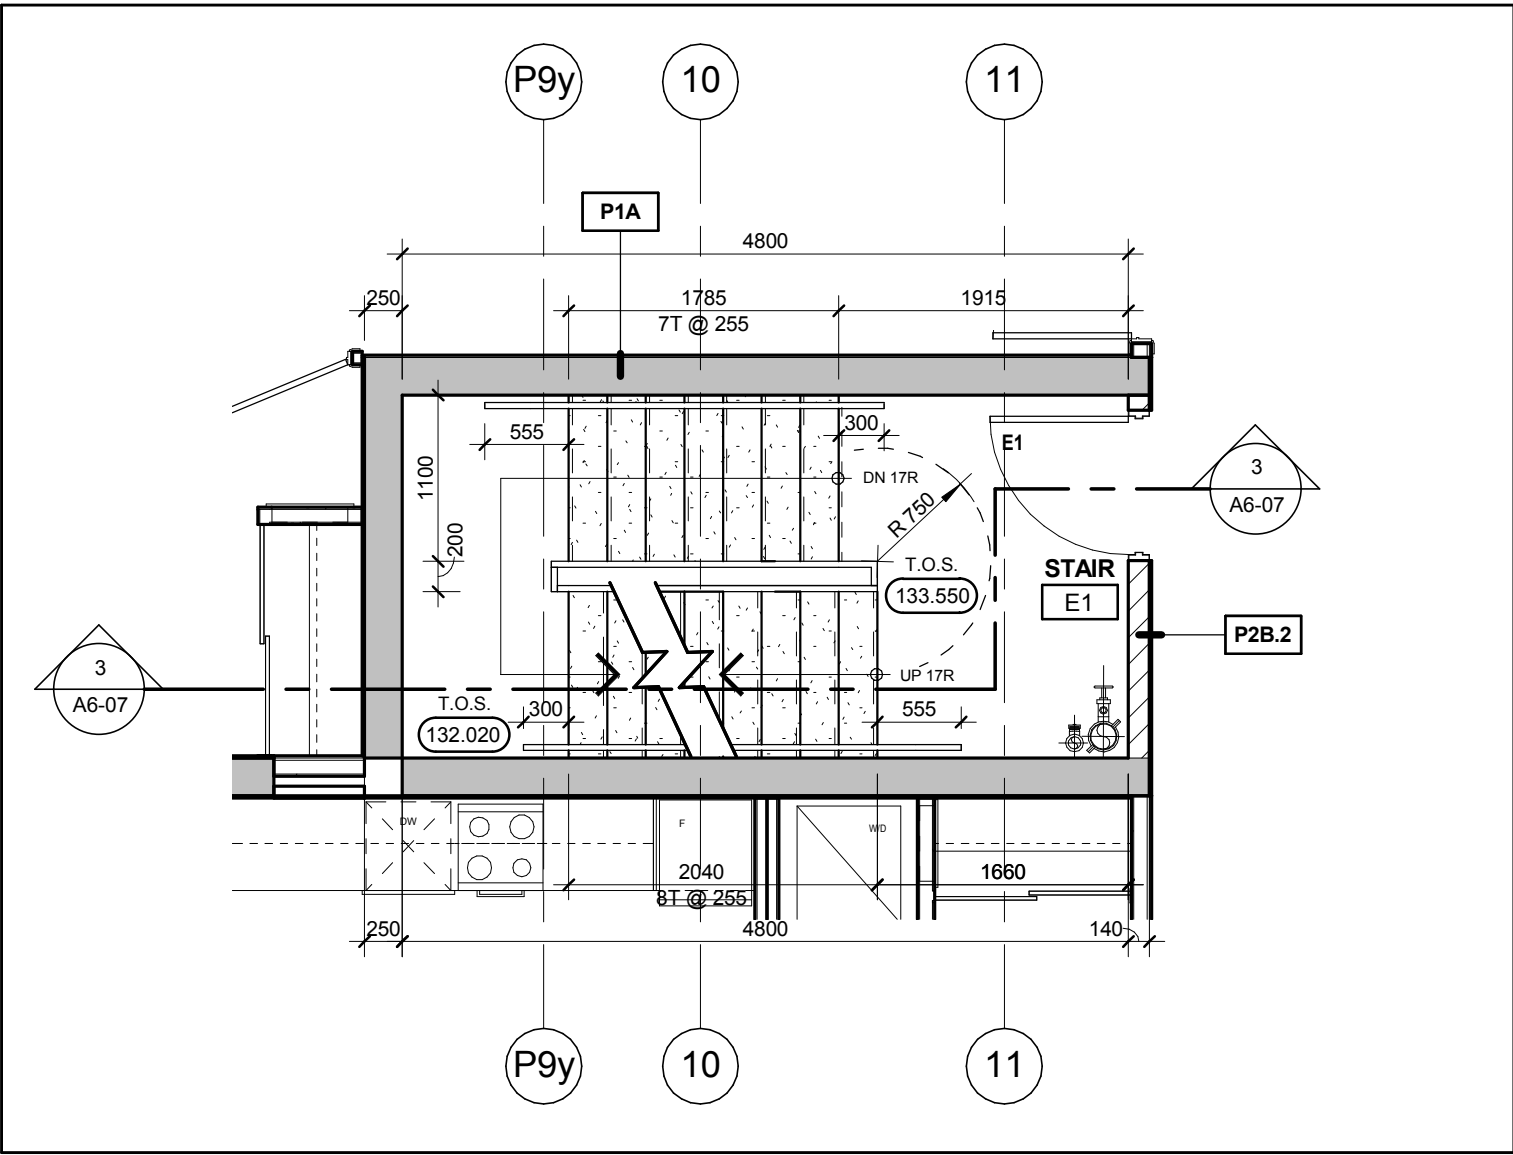


Stair 'E1' - East Tower - Level 18 Stair Plan 3
Scale: 1 : 50 A6-05

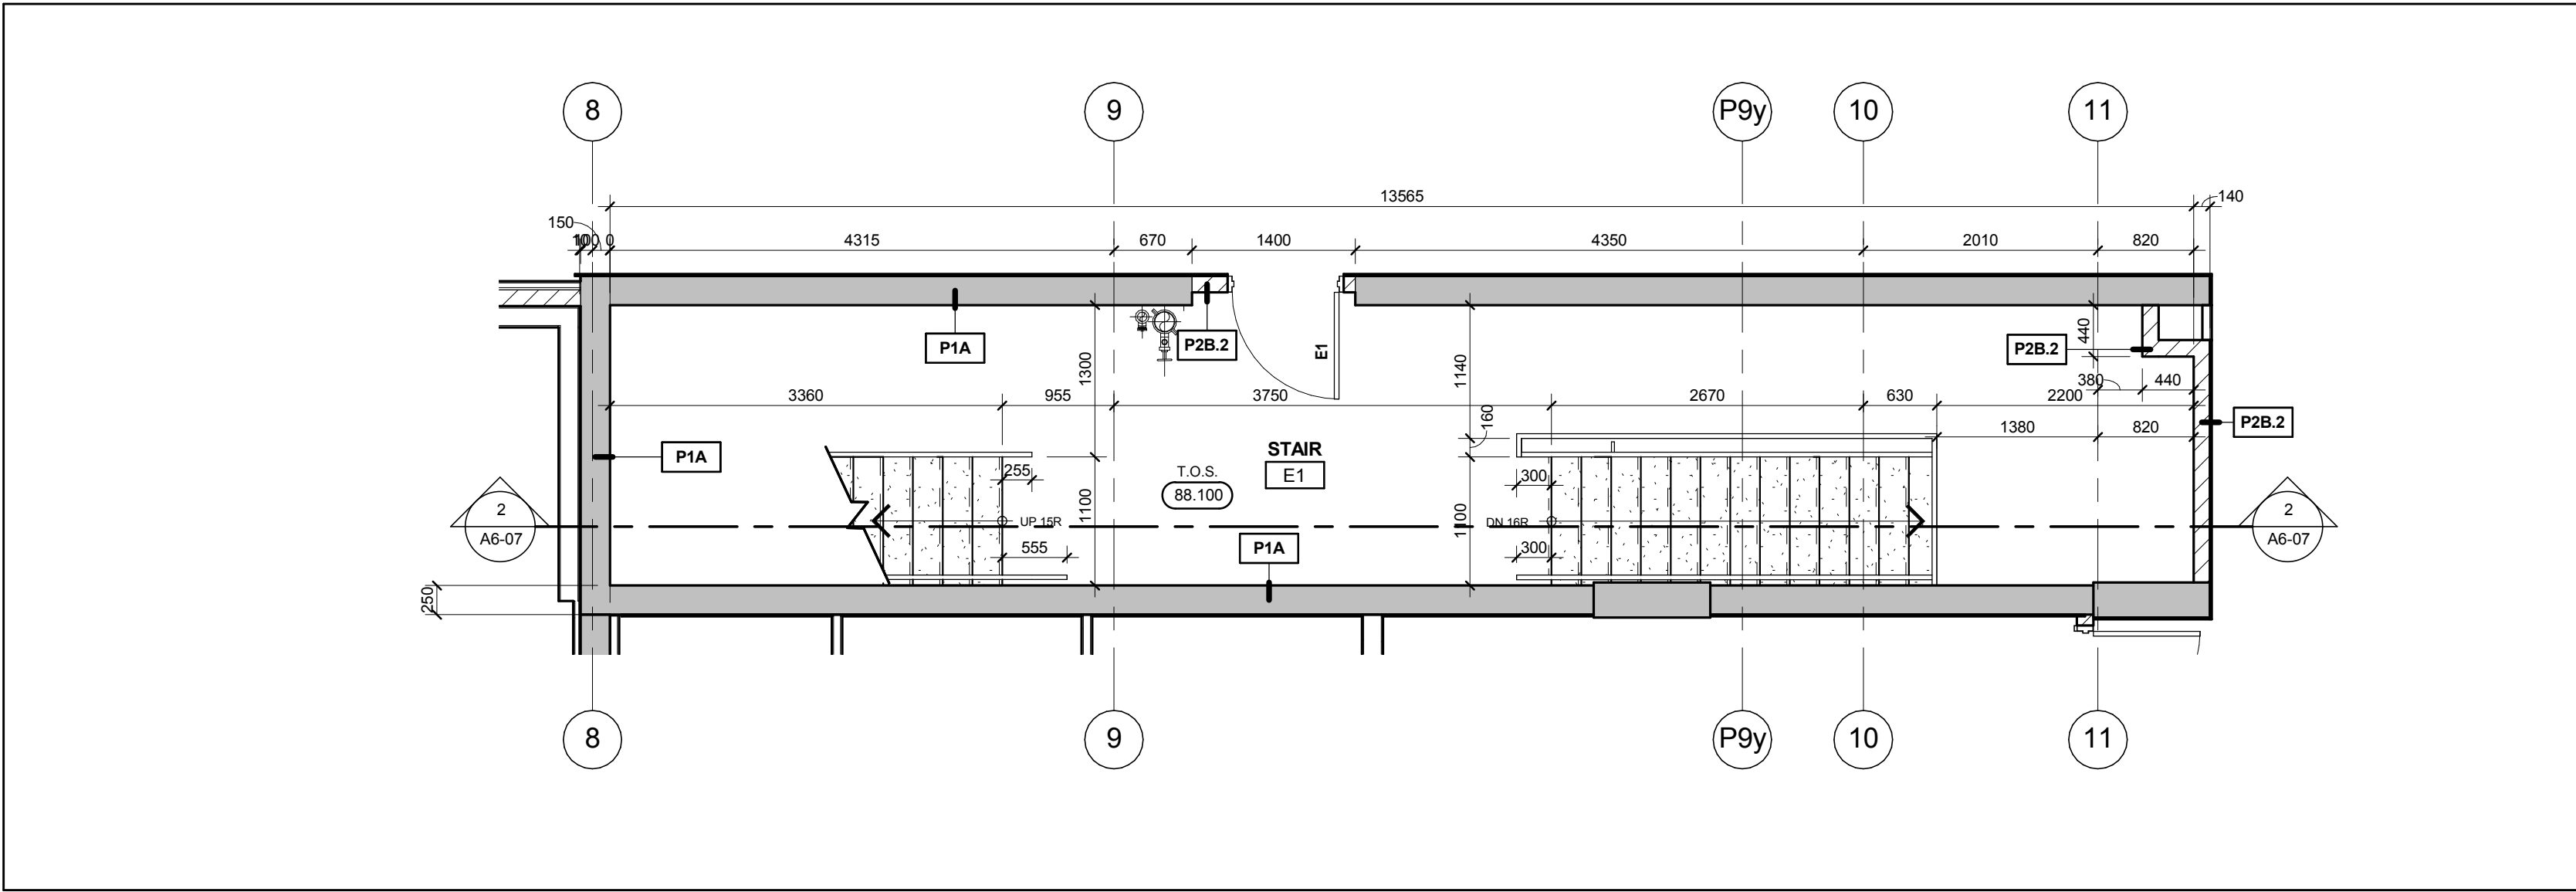


Stair 'E1' - Level 3 Stair Plan 6
Scale: 1 : 50 A6-05

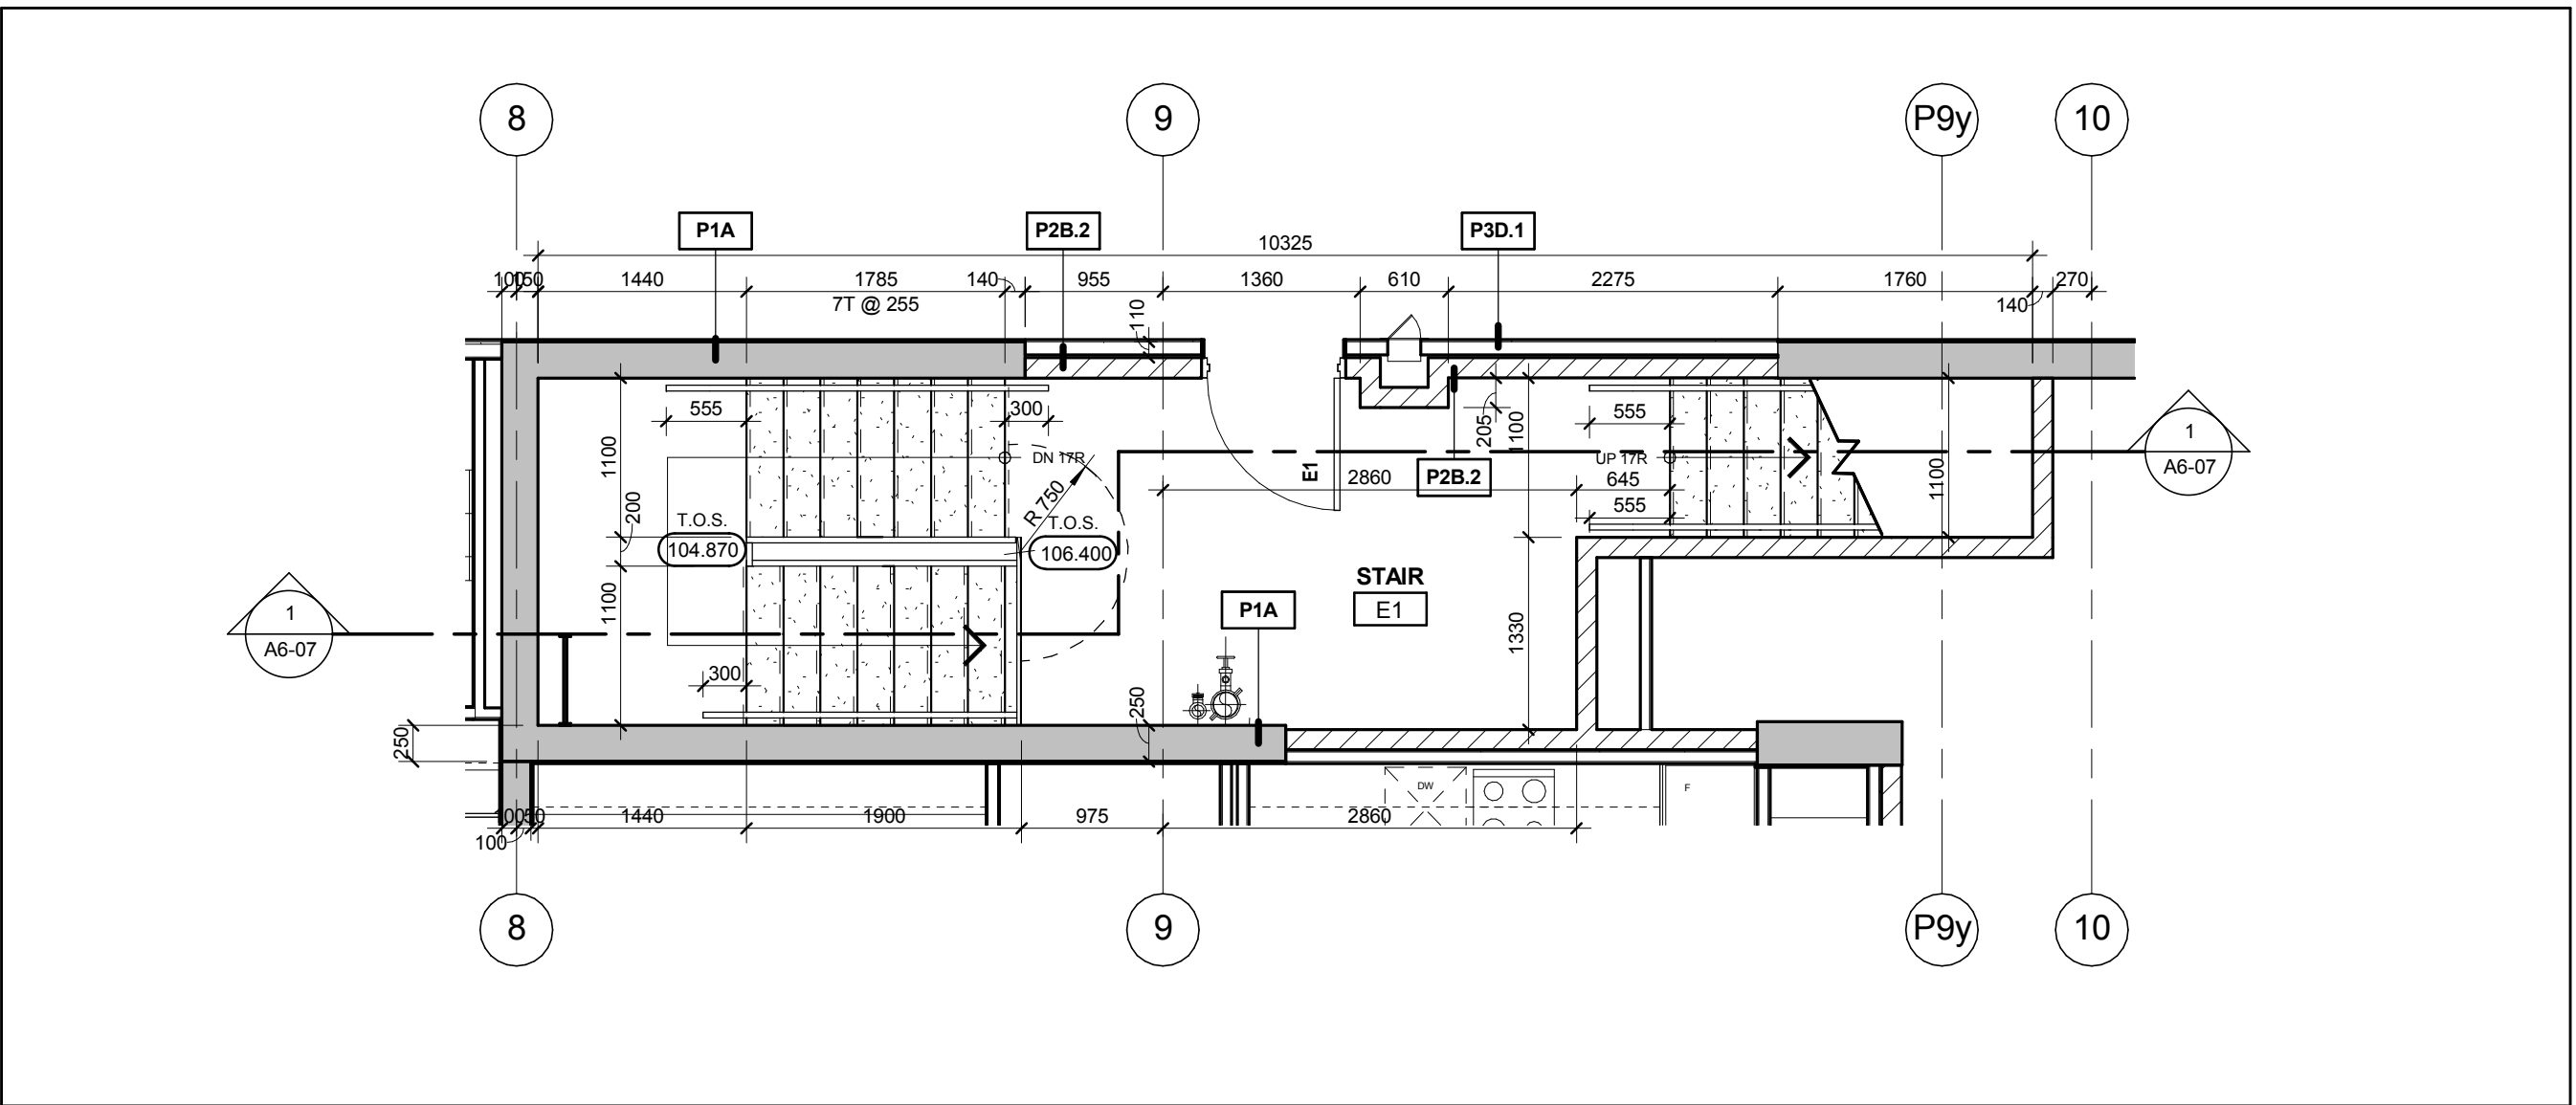


Stair 'E1' - Levels 9 Stair Plan 11
Scale: 1 : 50 A6-05

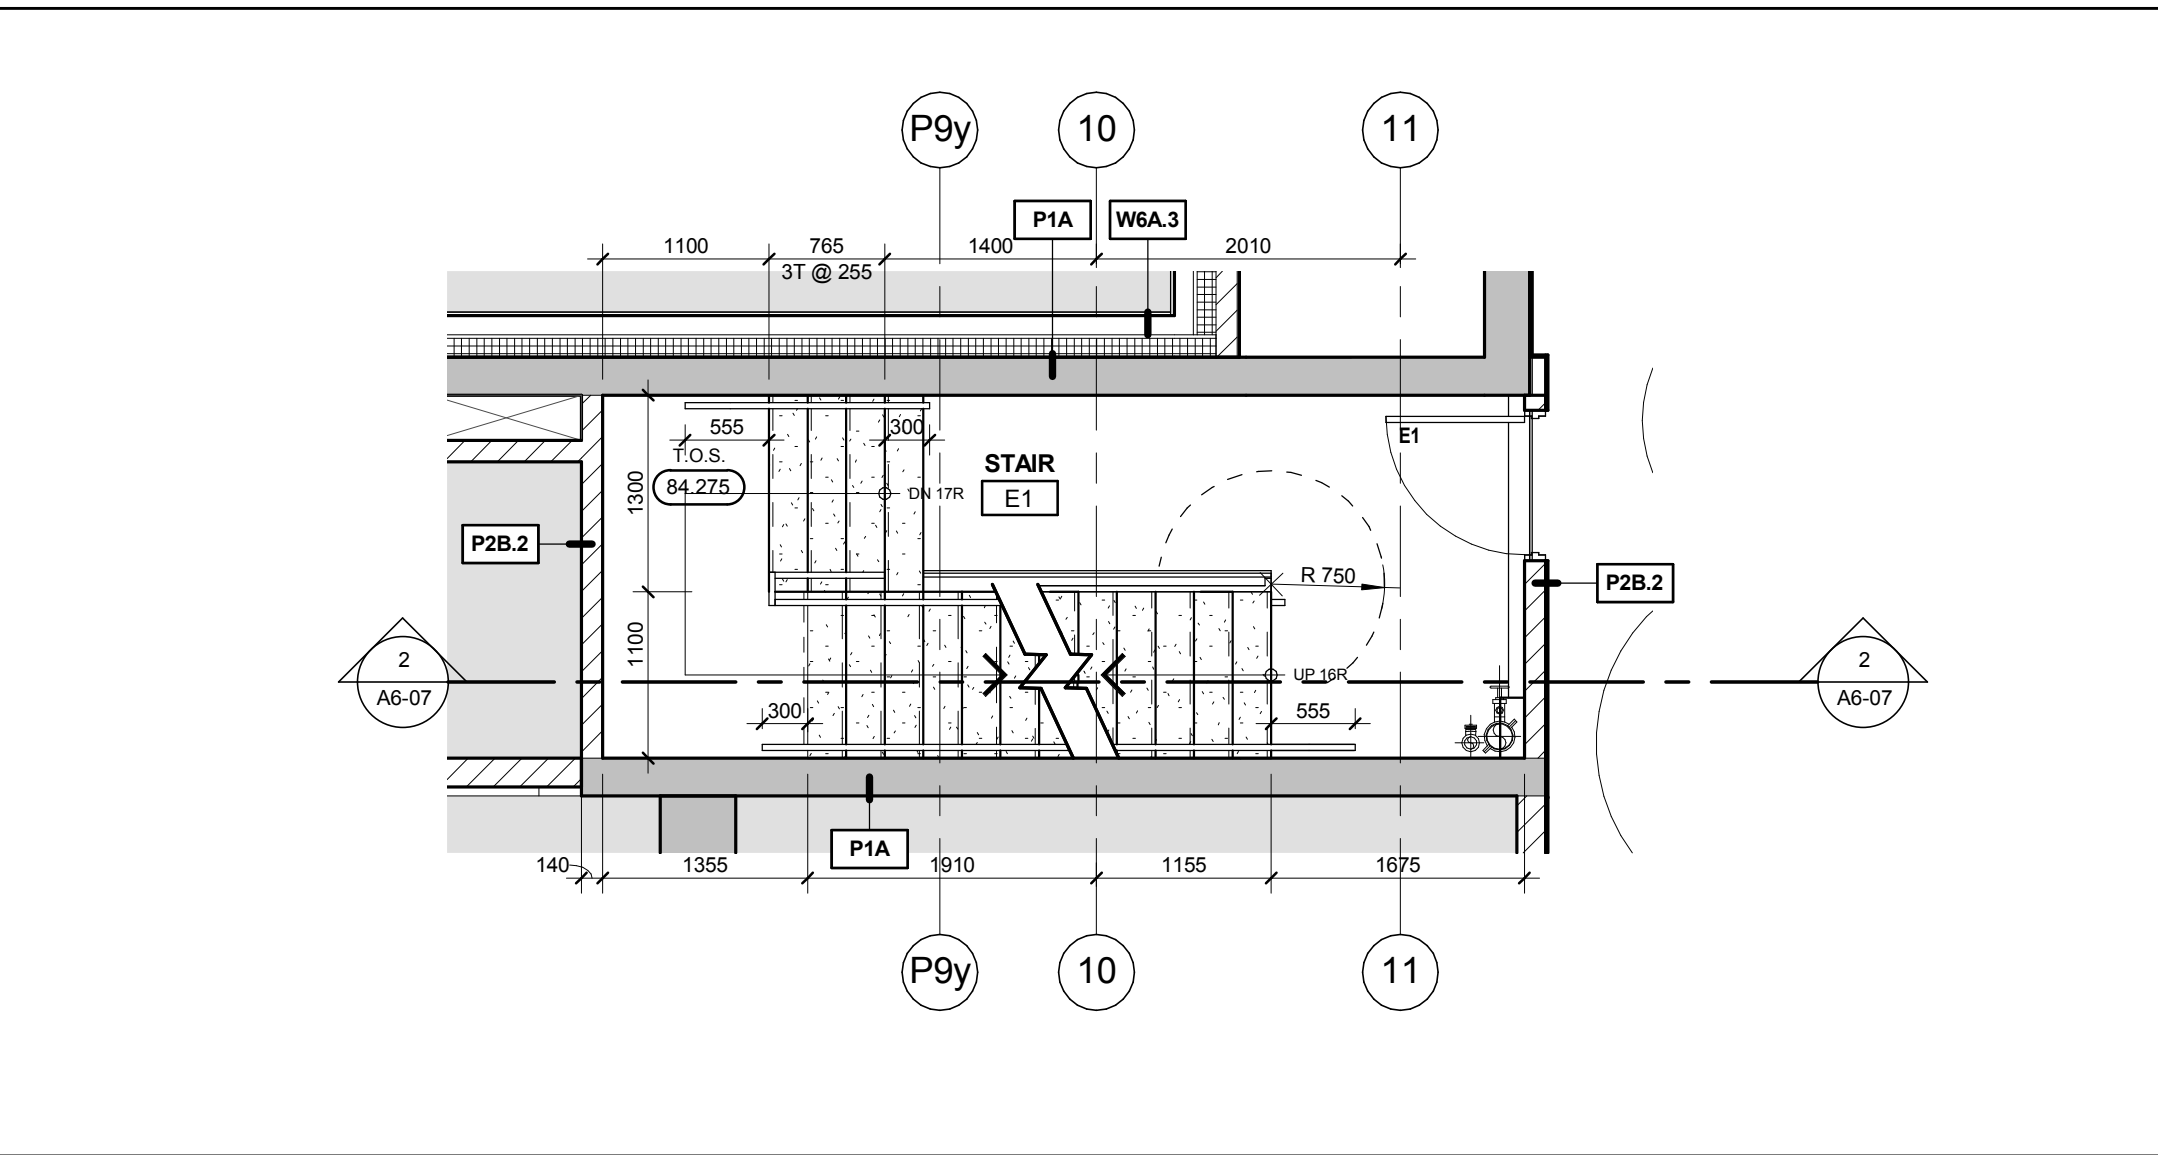


Stair 'E1' - Level 2 Stair Plan 5
Scale: 1 : 50 A6-05

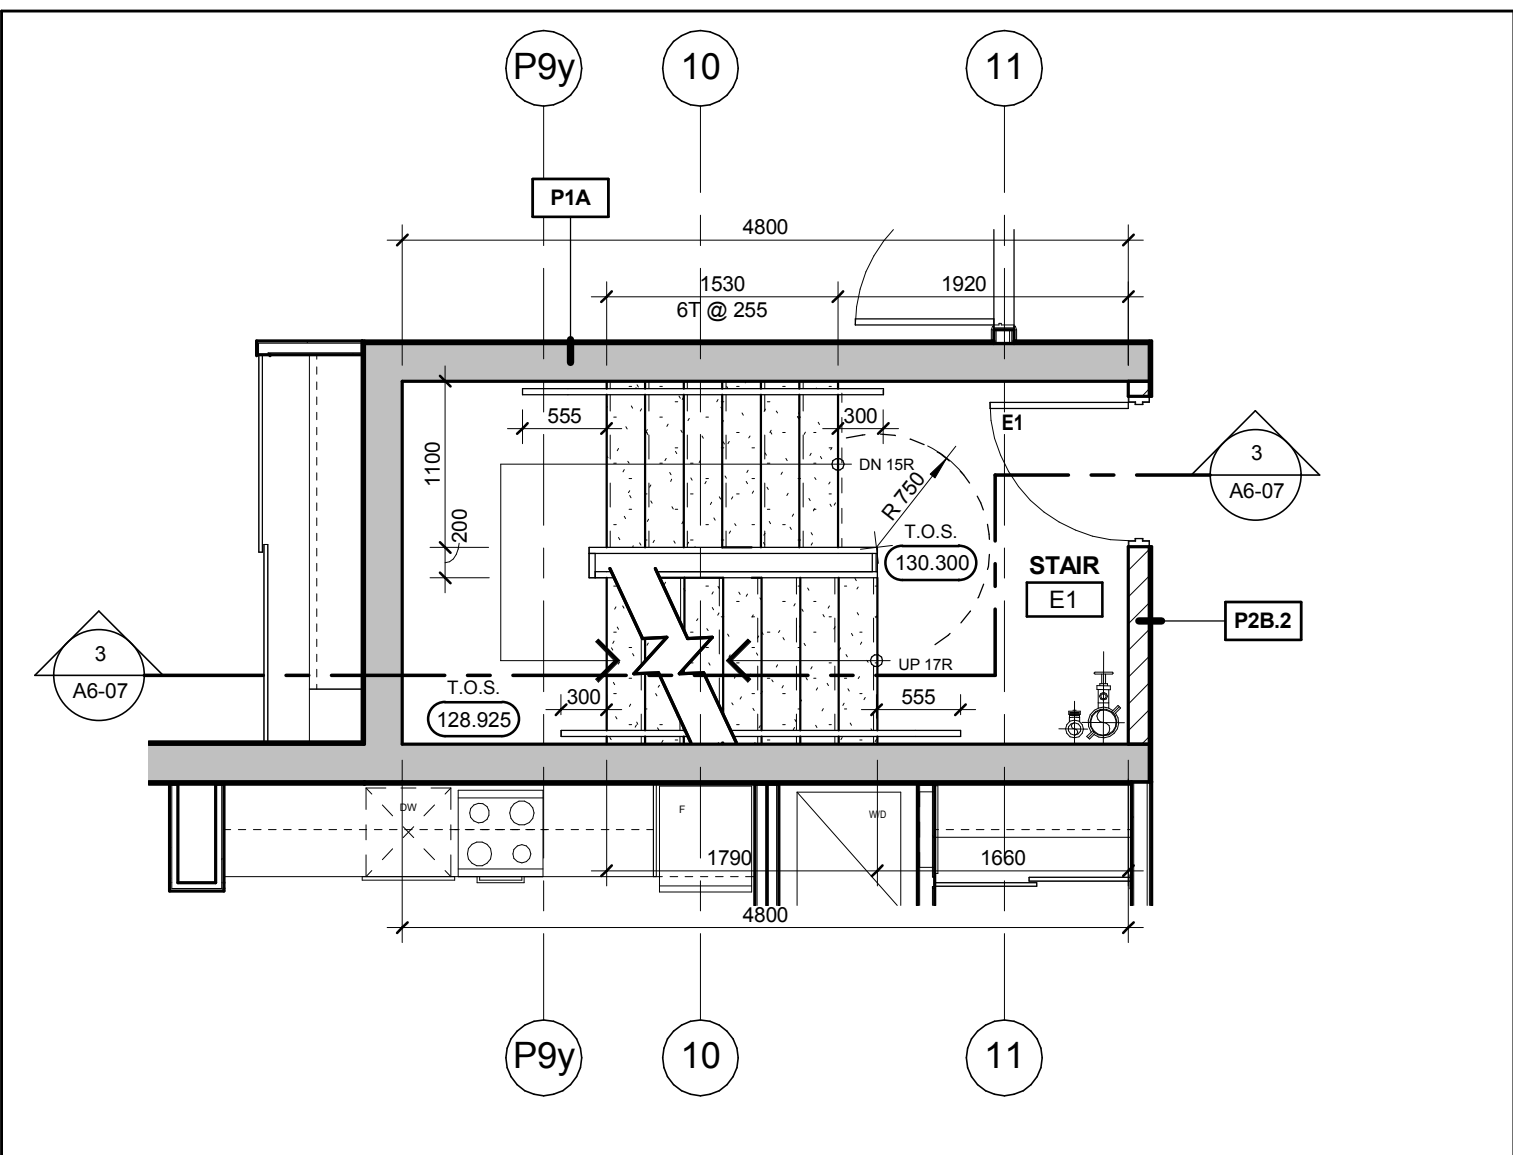


Stair 'E1' - East Tower - Level 17 Stair Plan 2
Scale: 1 : 50 A6-05

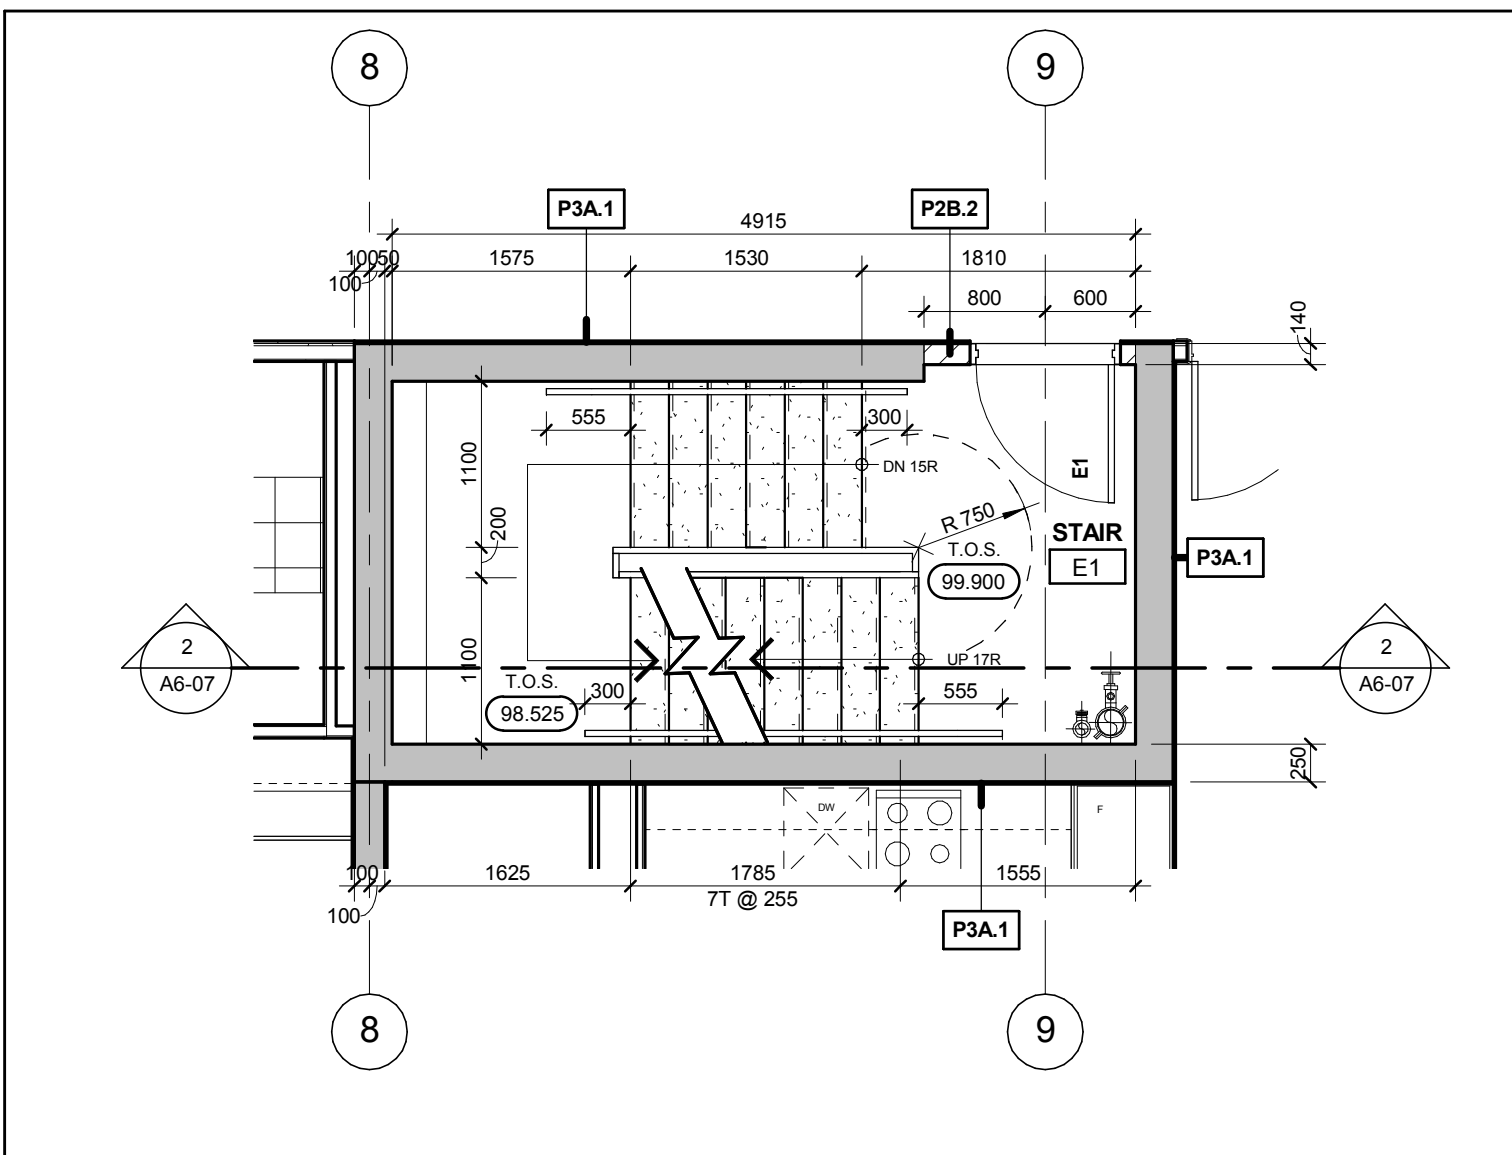


Stair 'E1' - Level 7 Stair Plan 9
Scale: 1 : 50 A6-05

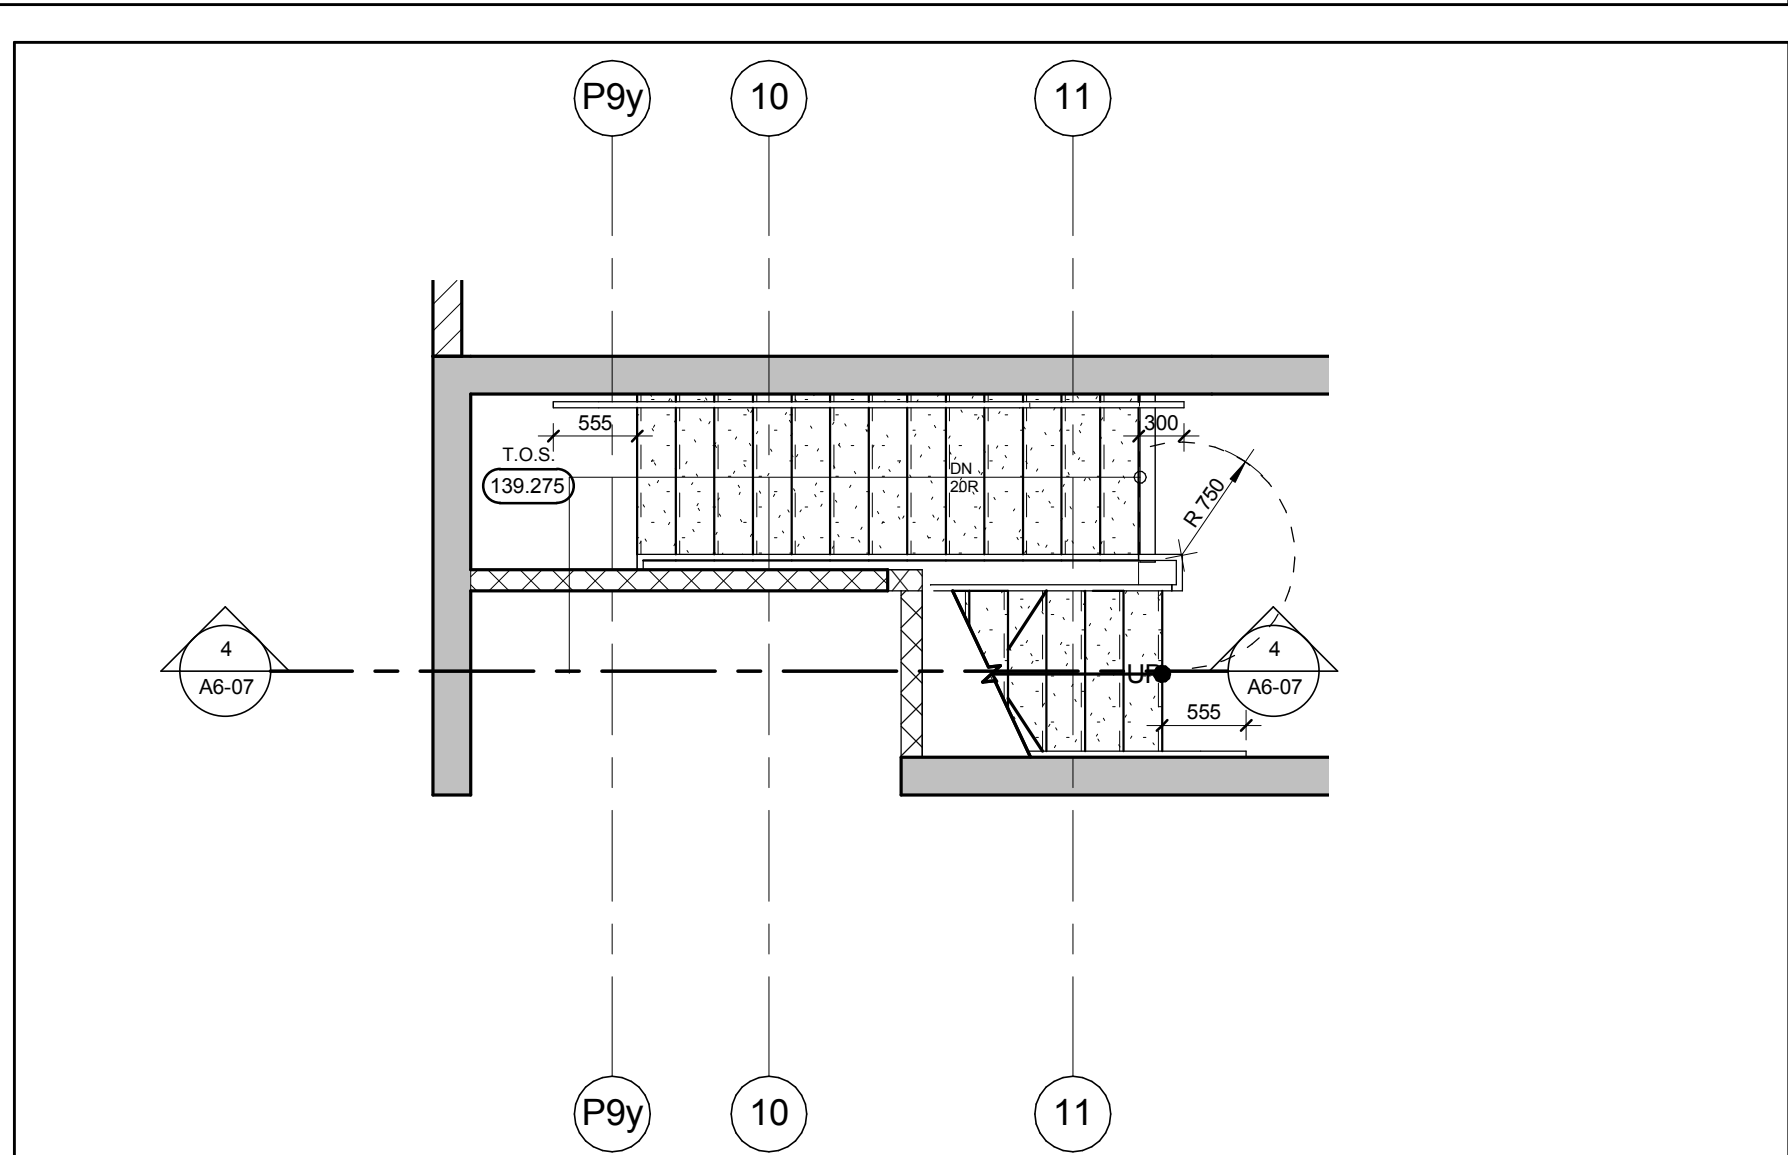


Stair 'E1' - East Tower - Level 20 Stair Plan 15
Scale: 1 : 50 A6-05

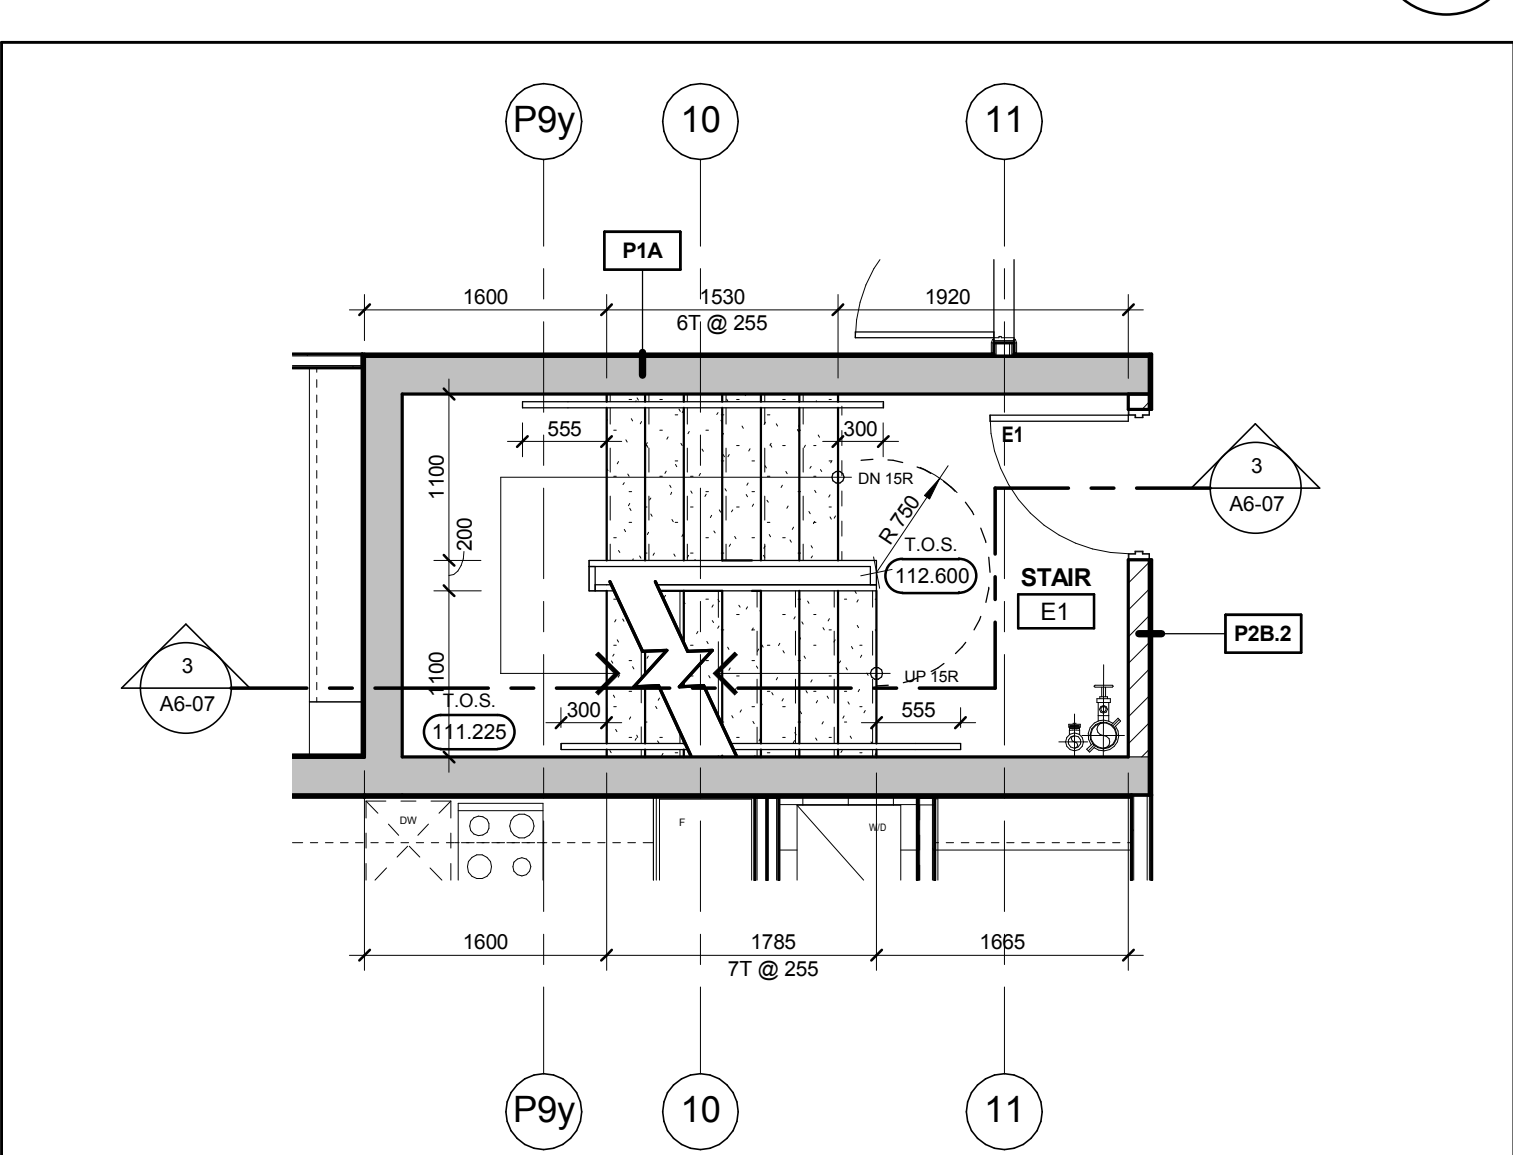

Stair 'E1' - Levels 11-16 Stair Plan 1
Scale: 1 : 50 A6-05

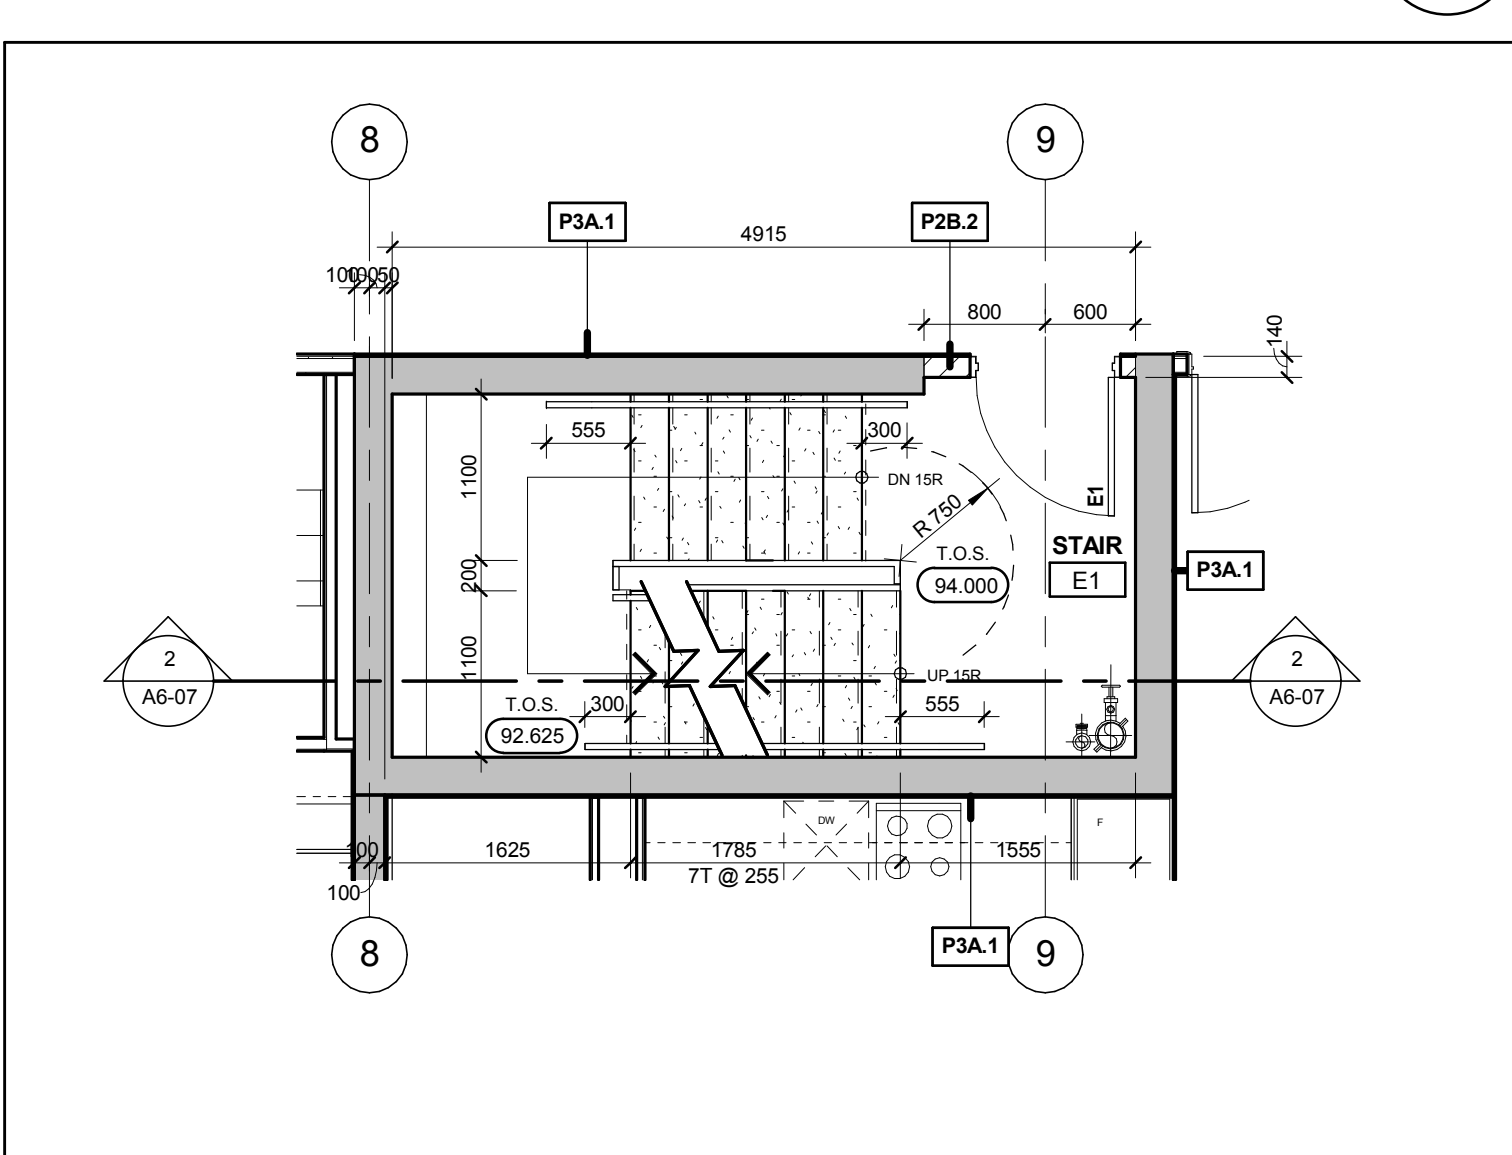

Stair 'E1' - Levels 5-6 Stair Plan 8
Scale: 1 : 50 A6-05

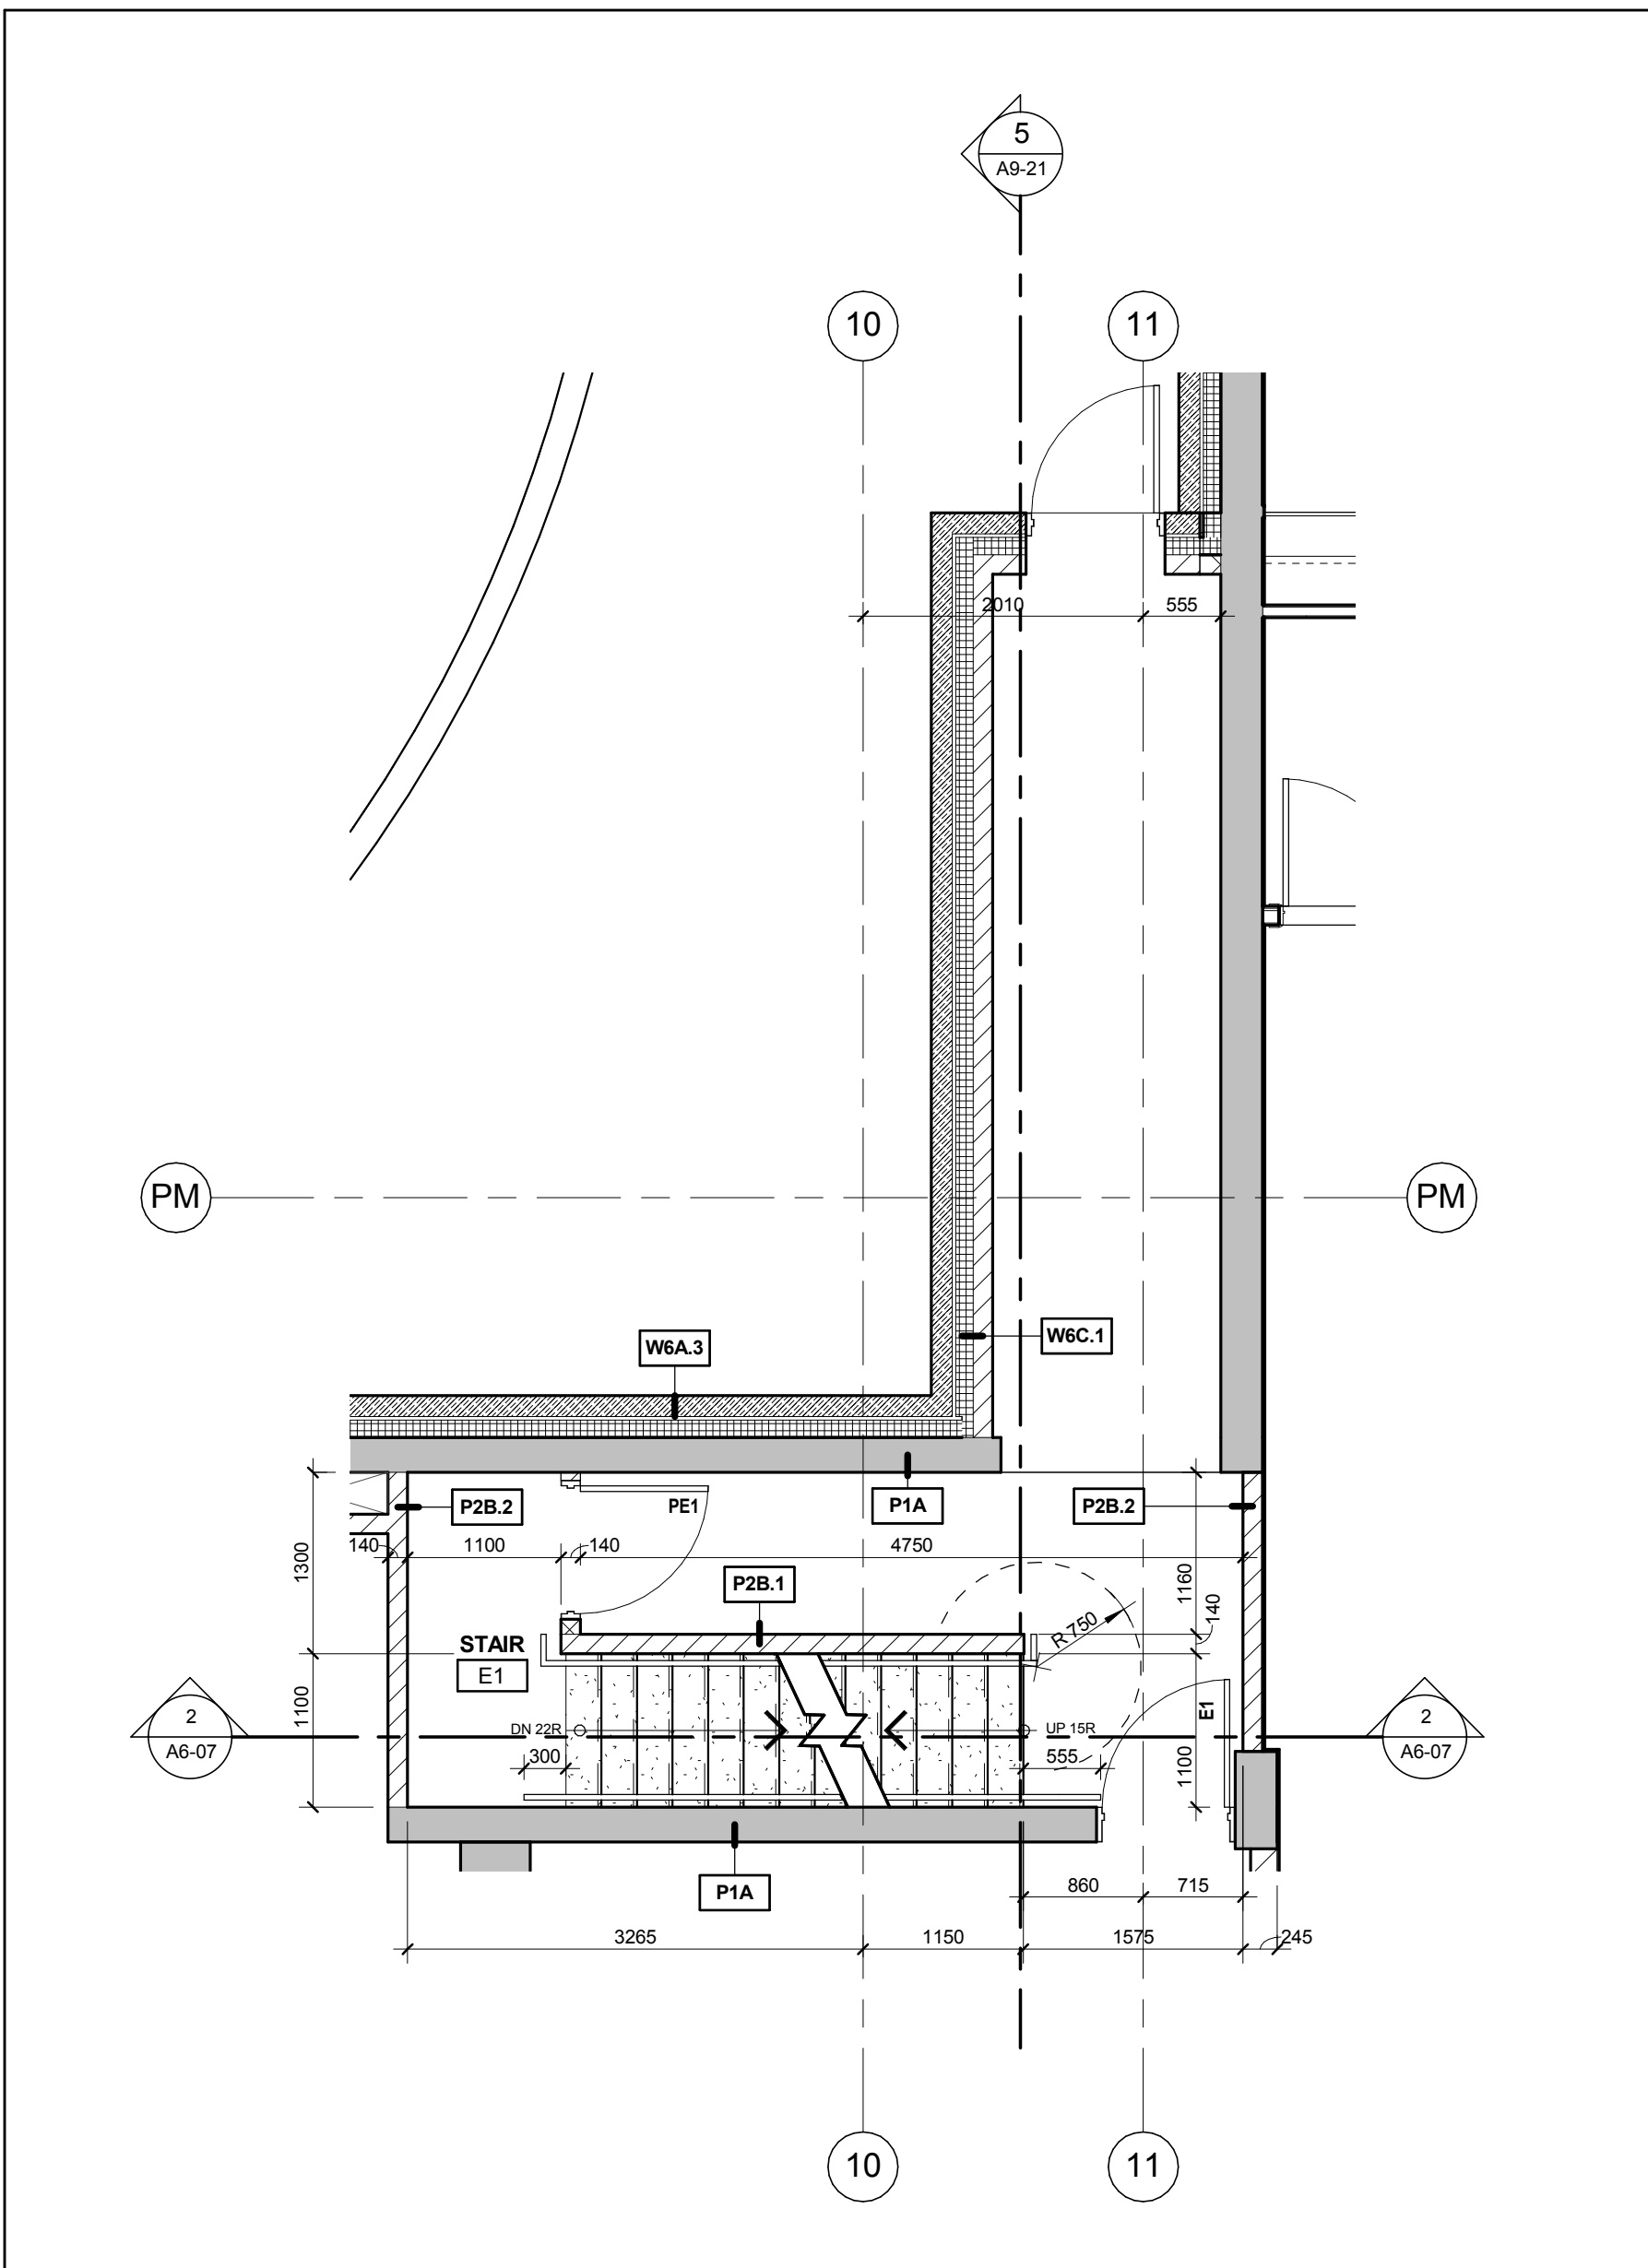

Stair 'E1' - Level 1 Stair Plan 4
Scale: 1 : 50 A6-05

No.: Revision Date

No. Issued For Date

Drawing Title

Stair 'E1' - Stair Plans

Project

Greenpark - Axiom
424 & 460 Adelaide Street East, Toronto

Scale

1 : 50

Drawn by


Checked by

Project No.

Date


Drawing No.

A6-05

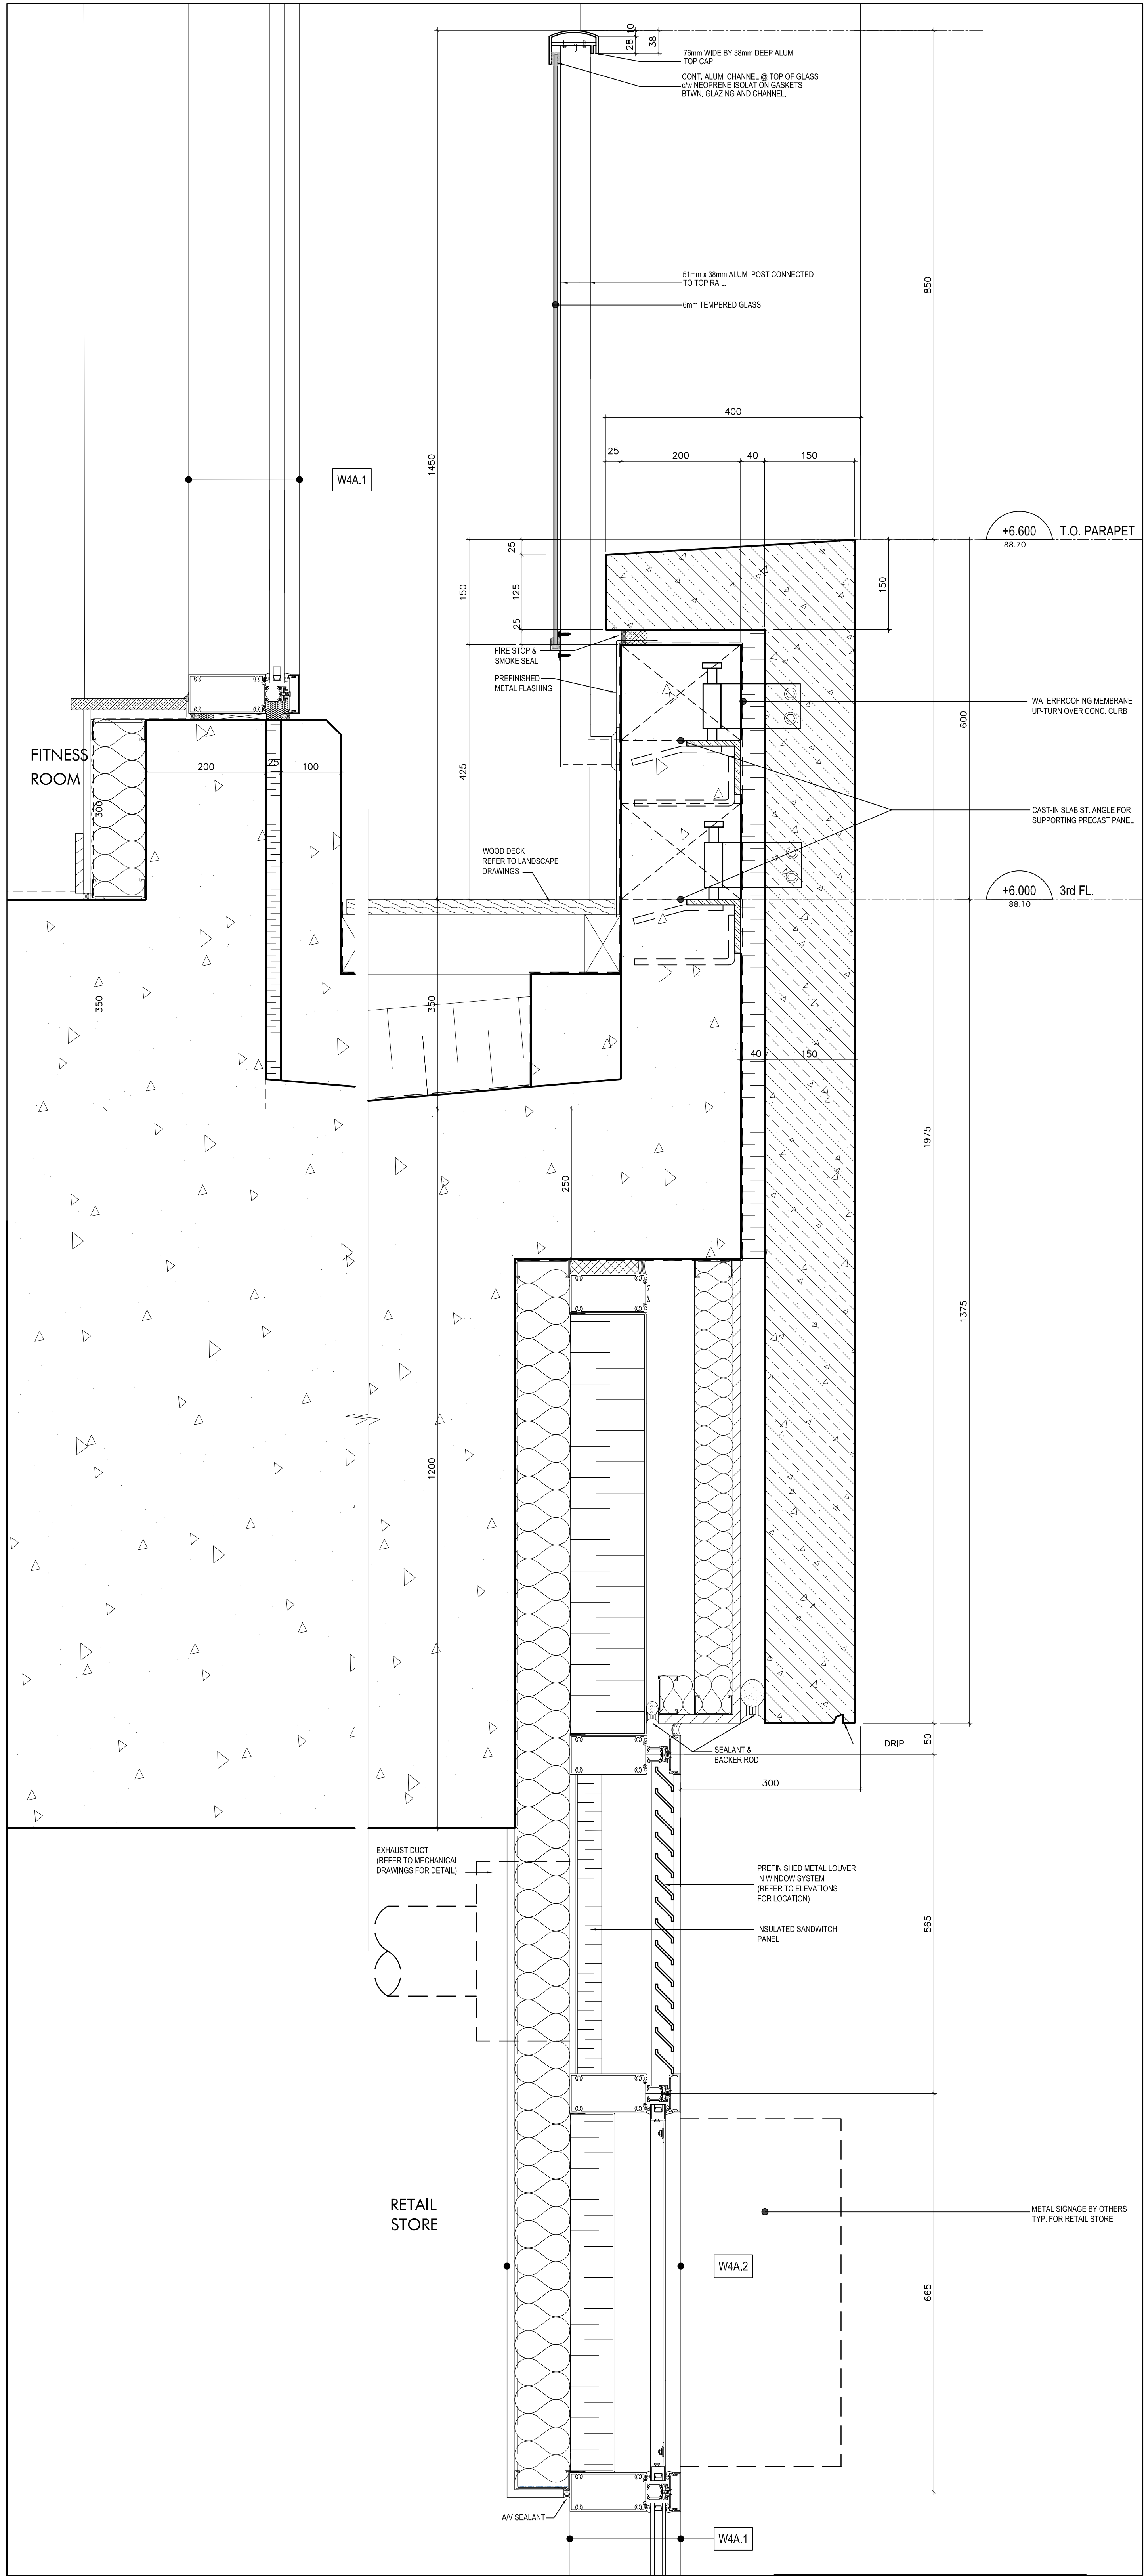


Section thru Cranked Slab @ Third Floor
1:5

3
A7-19

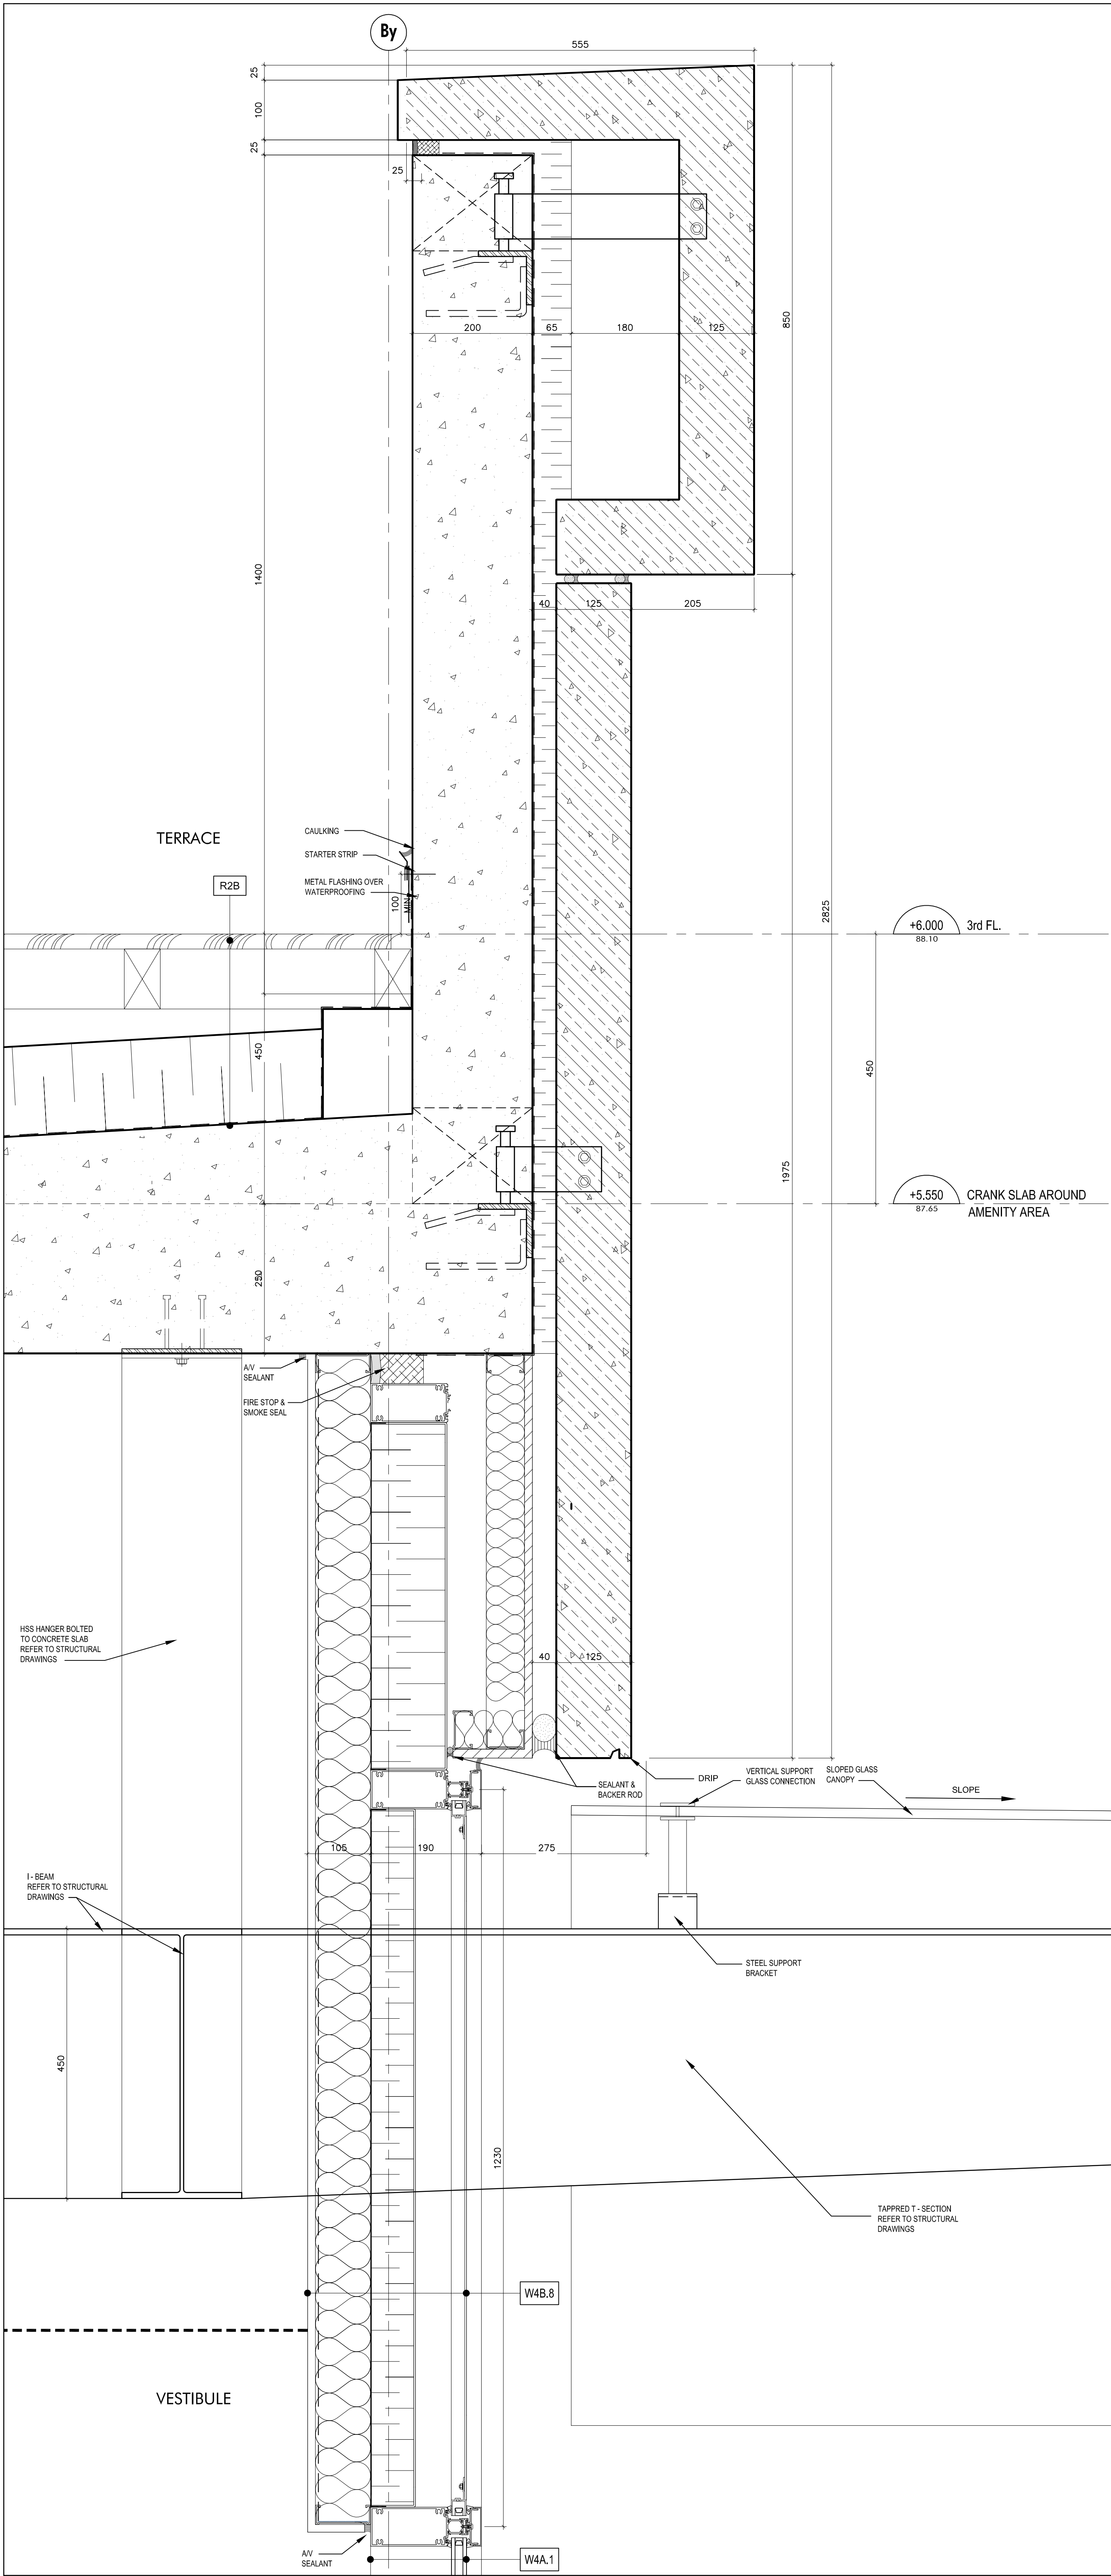

Section thru Glass Canopy @ Main Entrance
1:5

2
A7-19

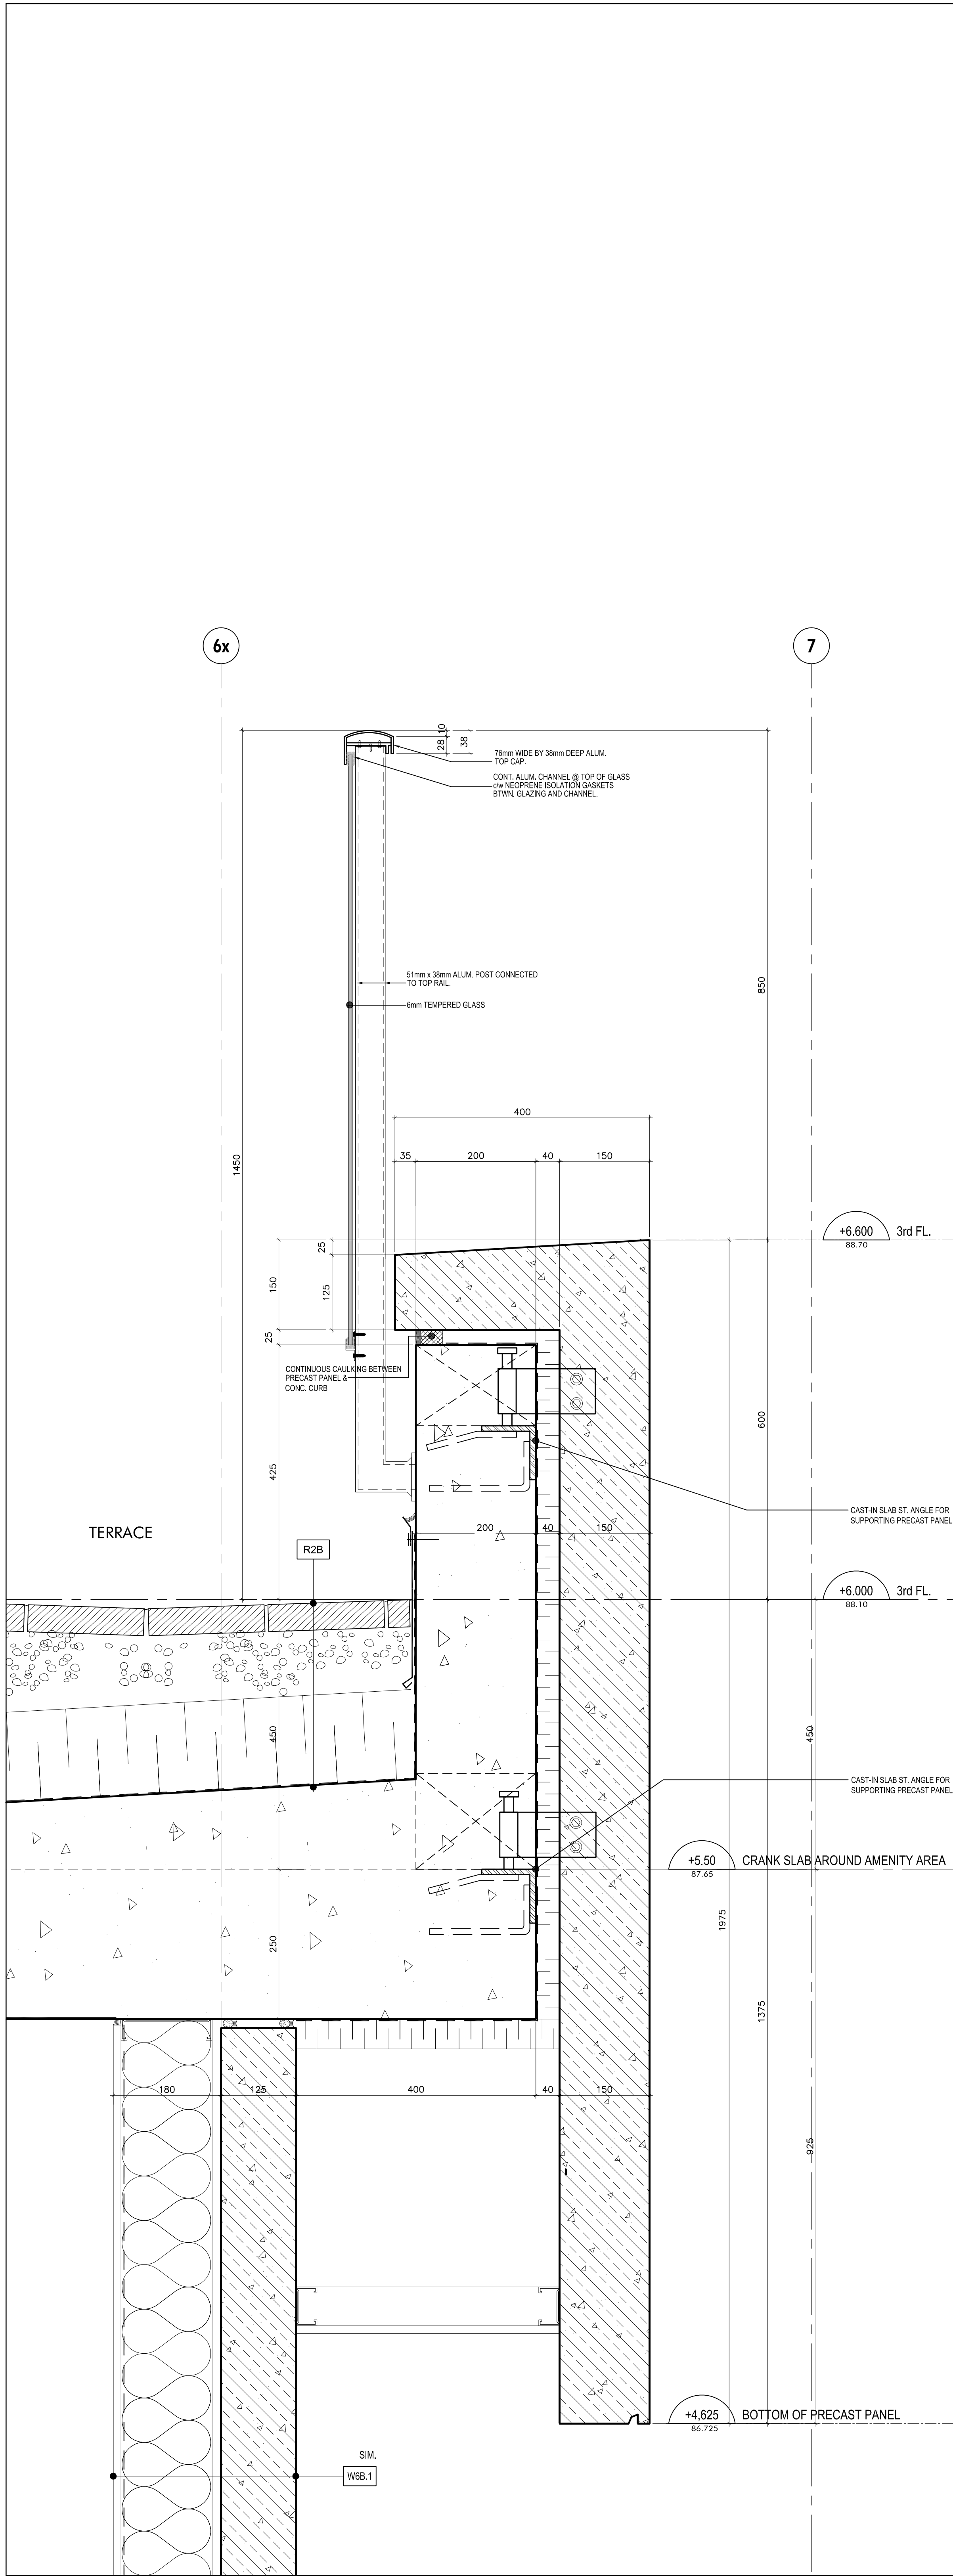

Parapet at 3rd Floor - Feature Wall along Grid 7
1:5

1
A7-19

No.: Revision Date

No. Issued For Date

Drawing Title

Project

Greenpark - Axiom
424 & 460 Adelaide Street East, Toronto

Scale

1 : 50

Drawn by

Checked by

Project No.

Date

Drawing No.

A7-19