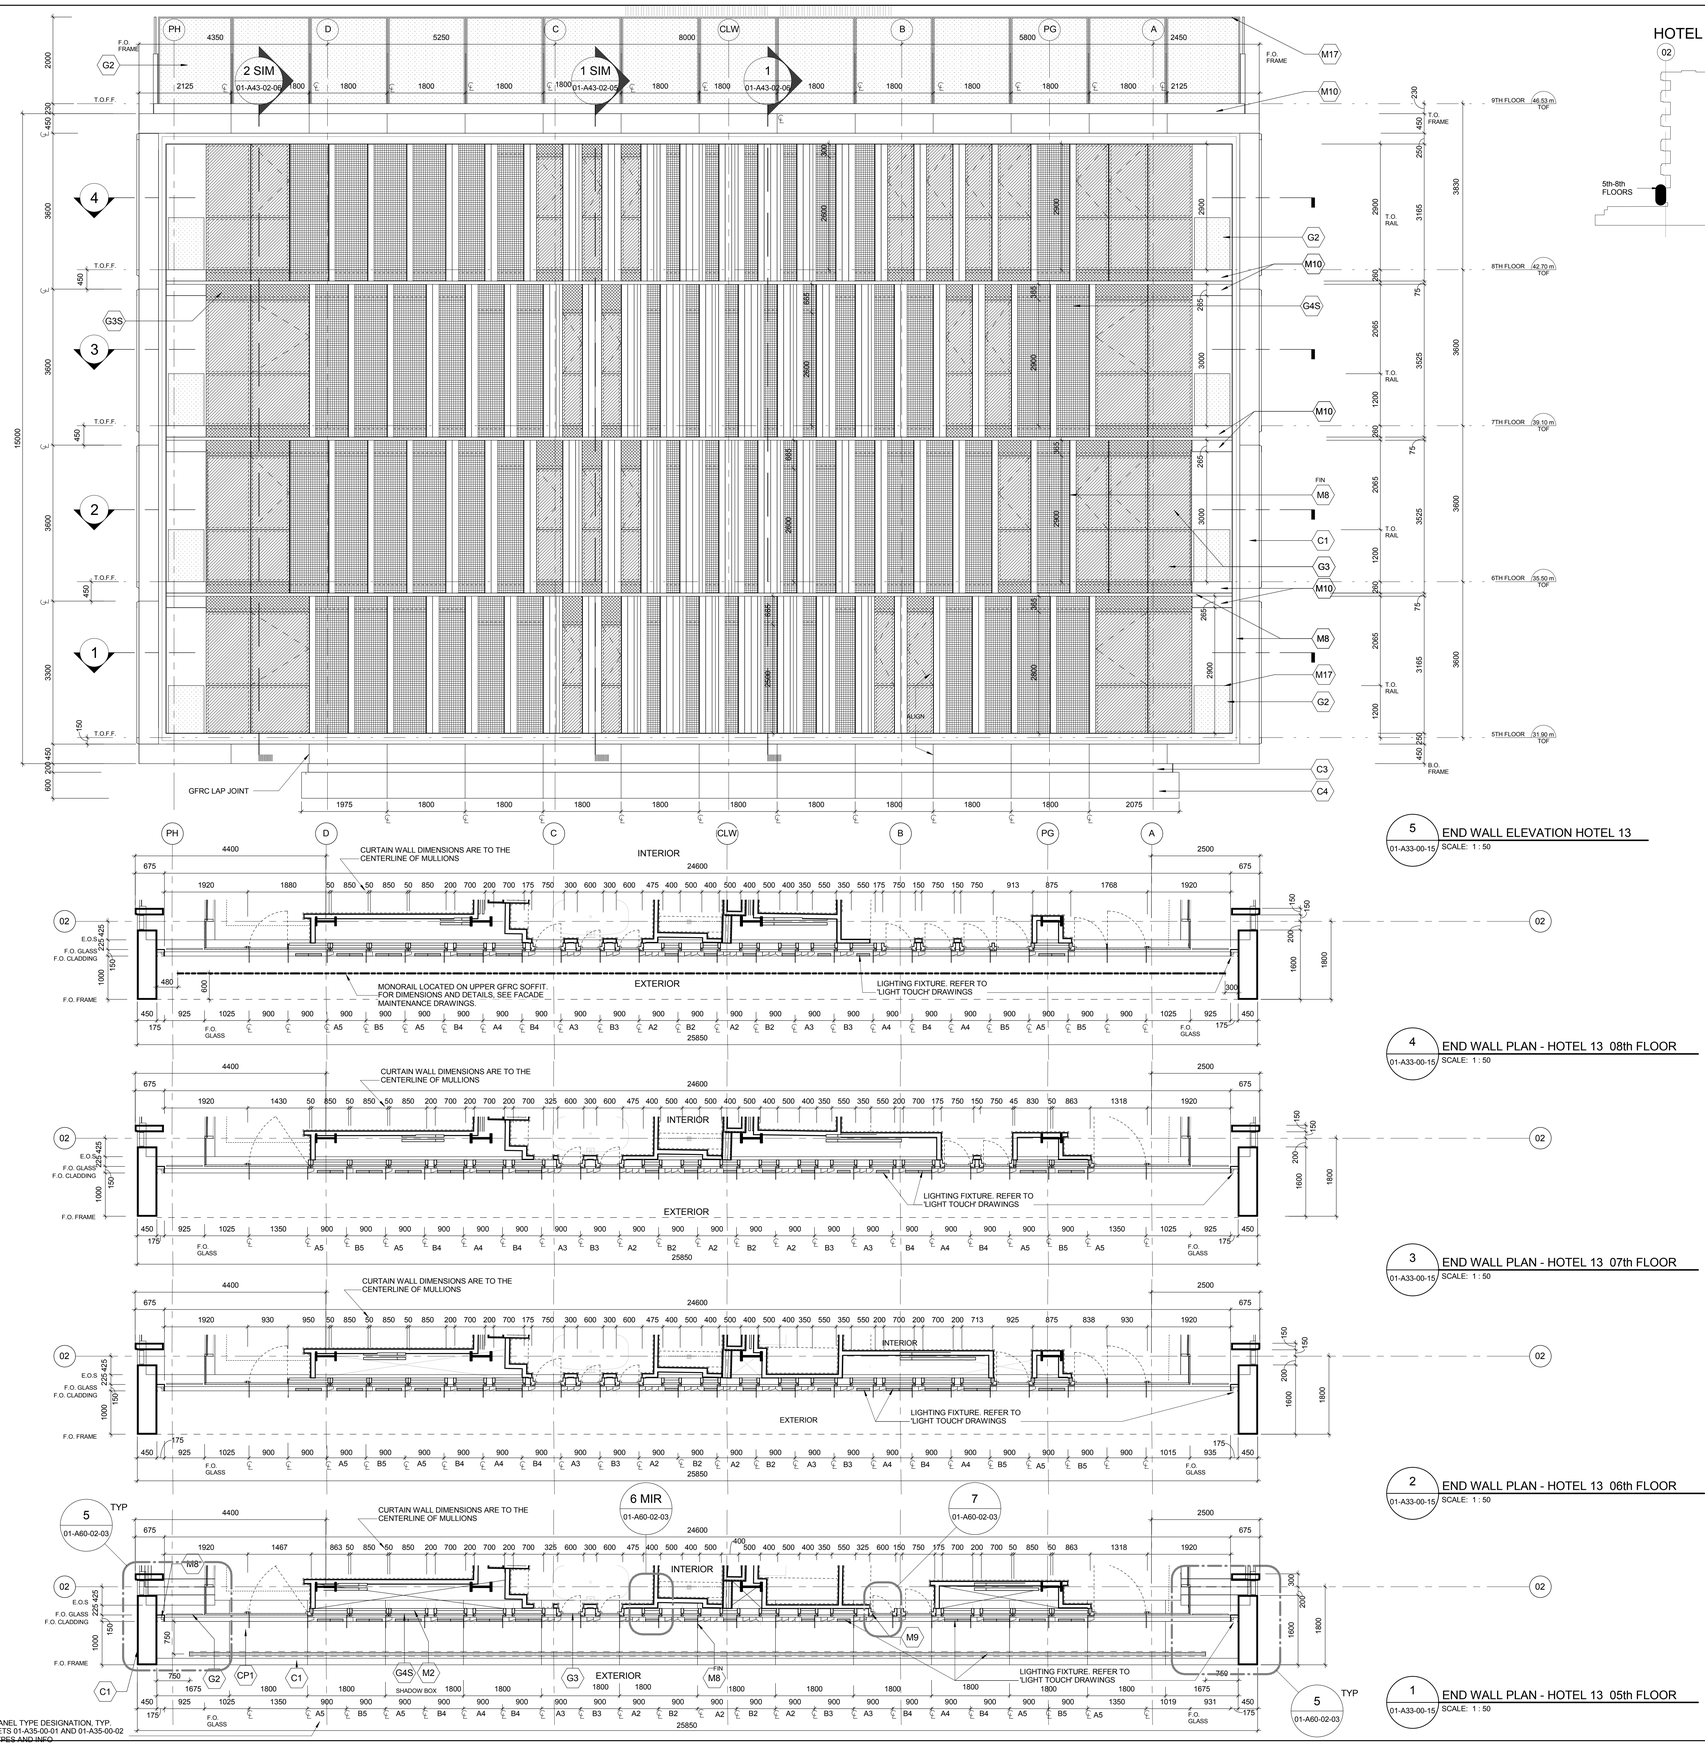

HOTEL RESIDENTIAL

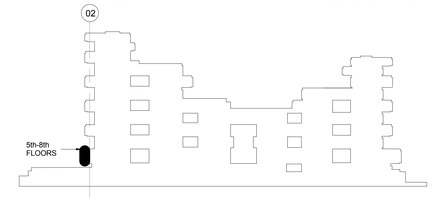

ENDWALL LOCATION KEY

5 / 01-A33-00-15 END WALL ELEVATION HOTEL 13
SCALE: 1 : 50

4 / 01-A33-00-15 END WALL PLAN - HOTEL 13 08th FLOOR
SCALE: 1 : 50

3 / 01-A33-00-15 END WALL PLAN - HOTEL 13 07th FLOOR
SCALE: 1 : 50

2 / 01-A33-00-15 END WALL PLAN - HOTEL 13 06th FLOOR
SCALE: 1 : 50

1 / 01-A33-00-15 END WALL PLAN - HOTEL 13 05th FLOOR
SCALE: 1 : 50

CLIENT

THE ROYAL ATLANTIS
THE PALM, DUBAI

GLAZING LEGEND

	G1B		G4
	G1S WITH M2 SHADOW BOX		G4S WITH M2 SHADOW BOX
	G2		G4T
	G3		G4TS WITH M2 SHADOW BOX
	G3S WITH M2 SHADOW BOX		G5S WITH M2 SHADOW BOX

METAL PANEL LEGEND

	M7		M9 GROOVED

KEYPLAN

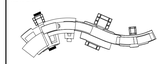

COPYRIGHT

ISSUES

DATE	ISSUED FOR	REV

MATERIAL LEGEND

AB1	POWDER COATED ALUMINUM BAGUETTE TYPE 1 - TERRACOTTA COLOR WITH TEXTURE - AKZONOBEL CODE: AKZO94HY0372
AB2	POWDER COATED ALUMINUM BAGUETTE TYPE 2 - TERRACOTTA COLOR WITH TEXTURE - AKZONOBEL CODE: AKZO94BY0372
AB3	POWDER COATED ALUMINUM BAGUETTE TYPE 2 - TERRACOTTA COLOR WITH TEXTURE - AKZONOBEL CODE: AKZO94BY1M373
C1	WHITE GFRC - FINISH AND COLOUR TO MATCH FIBREC-C POLAR WHITE OR APPROVED EQUIVALENT (SMOOTH FINISH)
C2	THIN GFRC - FINISH TO MATCH FIBREC-C FC FERRO (SANDBLASTED) COLOUR TO MATCH PPG15-15 COFFEE KISS (THROUGH COLOUR)
C3	GREY GFRC - FINISH AND COLOUR TO MATCH FIBREC-C SILVER GREY TF FERRO (SANDBLASTED) OR APPROVED EQUIVALENT
C4	GFRC - FINISH AND COLOUR TO MATCH FIBREC-C FC FERRO SMELAR, RUSH HAMMERED TEXTURE TO MATCH ET19 OR APPROVED EQUIVALENT
CP1	CONCRETE PAVER - COLOUR TO MATCH C1 OR APPROVED EQUIVALENT
CP2	CONCRETE PAVER - COLOUR TO MATCH TILE-TECH PAVERS GRANITI-TECH SERIES "CREAM WHITE" OR APPROVED EQUIVALENT
CP3	CONCRETE PAVER - COLOUR TO MATCH TILE-TECH PAVERS COOL-ROOF SERIES "CONCRETE BASE" OR APPROVED EQUIVALENT
CP4	CONCRETE PAVER - COLOUR TO MATCH ST1 OR APPROVED EQUIVALENT
CP5	CONCRETE PAVER - COLOUR TO MATCH TILE-TECH PAVERS COOL-ROOF SERIES "COOL GRAY" OR APPROVED EQUIVALENT
CP6	CONCRETE PAVER - COLOUR TO MATCH TILE-TECH PAVERS COOL-ROOF SERIES "COOL GRAY" OR APPROVED EQUIVALENT
G1	DOUBLE LAMINATED IGU
G1B	DOUBLE LAMINATED IGU W/ INTERSTITIAL BLIND SYSTEM
G1S	DOUBLE LAMINATED IGU
G2	DOUBLE LAMINATED IGU
G3	LAMINATED GLASS W/ WHITE OPAQUE INTERLAYER
G3S	DOUBLE LAMINATED IGU
G4	DOUBLE LAMINATED IGU WITH CERAMIC FRIT
G4S	DOUBLE LAMINATED IGU WITH CERAMIC FRIT
G4T	DOUBLE LAMINATED IGU WITH TRANSLUCENT CERAMIC FRIT
G4TS	DOUBLE LAMINATED IGU WITH TRANSLUCENT CERAMIC FRIT
G5	DOUBLE LAMINATED IGU
G5S	DOUBLE LAMINATED IGU
G6	CLEAR IGU
G6S	CLEAR IGU
G7	IGU WITH TRANSLUCENT FRIT
G8	DOUBLE LAMINATED IGU WITH CERAMIC FRIT
G12	IGU WITH CURTAIN PATTERNED TRANSLUCENT EMBOSSED FRIT
M2	POWDER COATED ALUMINUM - FINISH AND COLOUR TO MATCH (AKZONOBEL CAPPADOCE WITH NO METALLIC - 1N0.H49 OR APPROVED EQUIVALENT
M3	POWDER COATED ALUMINUM - FINISH AND COLOUR TO MATCH (AKZONOBEL CAPPADOCE WITH NO METALLIC - 1N0.H49 OR APPROVED EQUIVALENT
M4	POWDER COATED ALUMINUM - FINISH AND COLOUR TO MATCH (AKZONOBEL CAPPADOCE WITH NO METALLIC - 1N0.H49 OR APPROVED EQUIVALENT
M6	POWDER COATED ALUMINUM - AKZONOBEL - DARK GRAY S1126B/B OR APPROVED EQUIVALENT
M7	STAINLESS STEEL - CHILING SUS316 8A (BRIGHTENED ANNEALED) FINISH
M8	POWDER COATED ALUMINUM - AKZONOBEL OTAGO - YH368 OR APPROVED EQUIVALENT
M9	POWDER COATED ALUMINUM - AKZONOBEL CHAMPAGNE BRONZE - 2N0.H49 OR APPROVED EQUIVALENT
M10	STAINLESS STEEL - CHILING CLASSIC NO. 4 FINISH WITH FCO COATING OR APPROVED EQUIVALENT
M11	POWDER COATED ALUMINUM - AKZONOBEL - BRONZE BL 1N0B3/1M
M12	STAINLESS STEEL - CHILING SHOT FINISH PINK BRONZE WITH FCO COATING OR APPROVED EQUIVALENT (SHOT FINISH)
M13	STAINLESS STEEL - CHILING NO. 8 MIRROR FINISH OR APPROVED EQUIVALENT
M14	POWDER COATED ALUMINUM TO MATCH M9 OR APPROVED EQUIVALENT
M15	STAINLESS STEEL - FINISH AND COLOR TO MATCH TSUNBOSHI ART STARLIGHT EMBOSSED (1) OR APPROVED EQUIVALENT
M16	ALUMINUM BRONZE - BAOSHIDA BWS08M/TAL ALUMINUM BRONZE OR APPROVED EQUIVALENT
M17	POWDER COATED ALUMINUM - COLOR AND FINISH TO MATCH (AKZONOBEL GRIS 2150 SABLE Y16D11W #A2D302/3Y07A3)
PL1	EXTERIOR GRADE STUCCO - COLOUR TO MATCH C1 OR APPROVED EQUIVALENT
RS	RECONSTITUTED QUARTZ
S6	SILVA BOUND (GRAVEL) - BLUE GRAY QUARTZ
ST1A	LIMESTONE - REGINA (SAWN / SANDBLASTED) OR APPROVED EQUIVALENT
ST1A(H)	LIMESTONE - REGINA (SAWN / SANDBLASTED) OR APPROVED EQUIVALENT "HONEYCOMB BACKED"
ST1B	LIMESTONE - REGINA (RUSH HAMMERED) OR APPROVED EQUIVALENT
ST1B(H)	LIMESTONE - REGINA (RUSH HAMMERED) OR APPROVED EQUIVALENT "HONEYCOMB BACKED"
ST1C	LIMESTONE - REGINA (GROOVED) OR APPROVED EQUIVALENT
ST1C(H)	LIMESTONE - REGINA (GROOVED) OR APPROVED EQUIVALENT "HONEYCOMB BACKED"
ST1D	LIMESTONE - REGINA (WIRE BRUSHED 2 DIRECTION) OR APPROVED EQUIVALENT "HONEYCOMB BACKED"
ST1D(H)	LIMESTONE - REGINA (WIRE BRUSHED 2 DIRECTION) OR APPROVED EQUIVALENT "HONEYCOMB BACKED"
ST1E	LIMESTONE - REGINA (WIRE BRUSHED 1 DIRECTION) OR APPROVED EQUIVALENT
ST1E(H)	LIMESTONE - REGINA (WIRE BRUSHED 1 DIRECTION) OR APPROVED EQUIVALENT "HONEYCOMB BACKED"
ST1F	LIMESTONE - REGINA (SPLIT FACED LARGE GROOVE) OR APPROVED EQUIVALENT
ST1F(H)	LIMESTONE - REGINA (SPLIT FACED LARGE GROOVE) OR APPROVED EQUIVALENT "HONEYCOMB BACKED"
ST2	LIMESTONE - ITA GOLD (HONED - 400 GRIT) OR APPROVED EQUIVALENT
ST2(H)	LIMESTONE - ITA GOLD (HONED - 400 GRIT) OR APPROVED EQUIVALENT "HONEYCOMB BACKED"
ST3	GRANITE - MENGAL BLACK (FLAMED) OR APPROVED EQUIVALENT
ST4	MARBLE TO MATCH GA STONE (ST-101) OR APPROVED EQUIVALENT (DIAMOND SAWN FINISH)
ST5	MARBLE TO MATCH SMD INTERIOR MARBLE OR APPROVED EQUIVALENT (DIAMOND SAWN FINISH)
ST5(H)	MARBLE TO MATCH SMD INTERIOR MARBLE OR APPROVED EQUIVALENT (DIAMOND SAWN FINISH) "HONEYCOMB BACKED
ST6	MARBLE TO MATCH GA STONE (ST-101) OR APPROVED EQUIVALENT (DIAMOND SAWN FINISH)
ST6(H)	MARBLE TO MATCH GA STONE (ST-101) OR APPROVED EQUIVALENT (DIAMOND SAWN FINISH) "HONEYCOMB BACKED
TC4	TERRACOTTA - NBK M 4 E1-2 NATURAL OR APPROVED EQUIVALENT
W1	REFAR ARCHITECTURE 21, 25 TI LV OR APPROVED EQUIVALENT

SEAL

DTH

PROJECT
THE ROYAL ATLANTIS RESORT & RESIDENCES
THE PALM, DUBAI, UAE

PROJECT NO:	38188
DRAWN BY:	IBI
CHKD' BY:	IBI
SCALE:	1 : 50
DATE:	

QIBLA

SHEET TITLE
EXTERIOR WALL TYPE B-HOTEL 13

SHEET NUMBER
01-A33-00-15

10/12/2017 7:13:45 AM

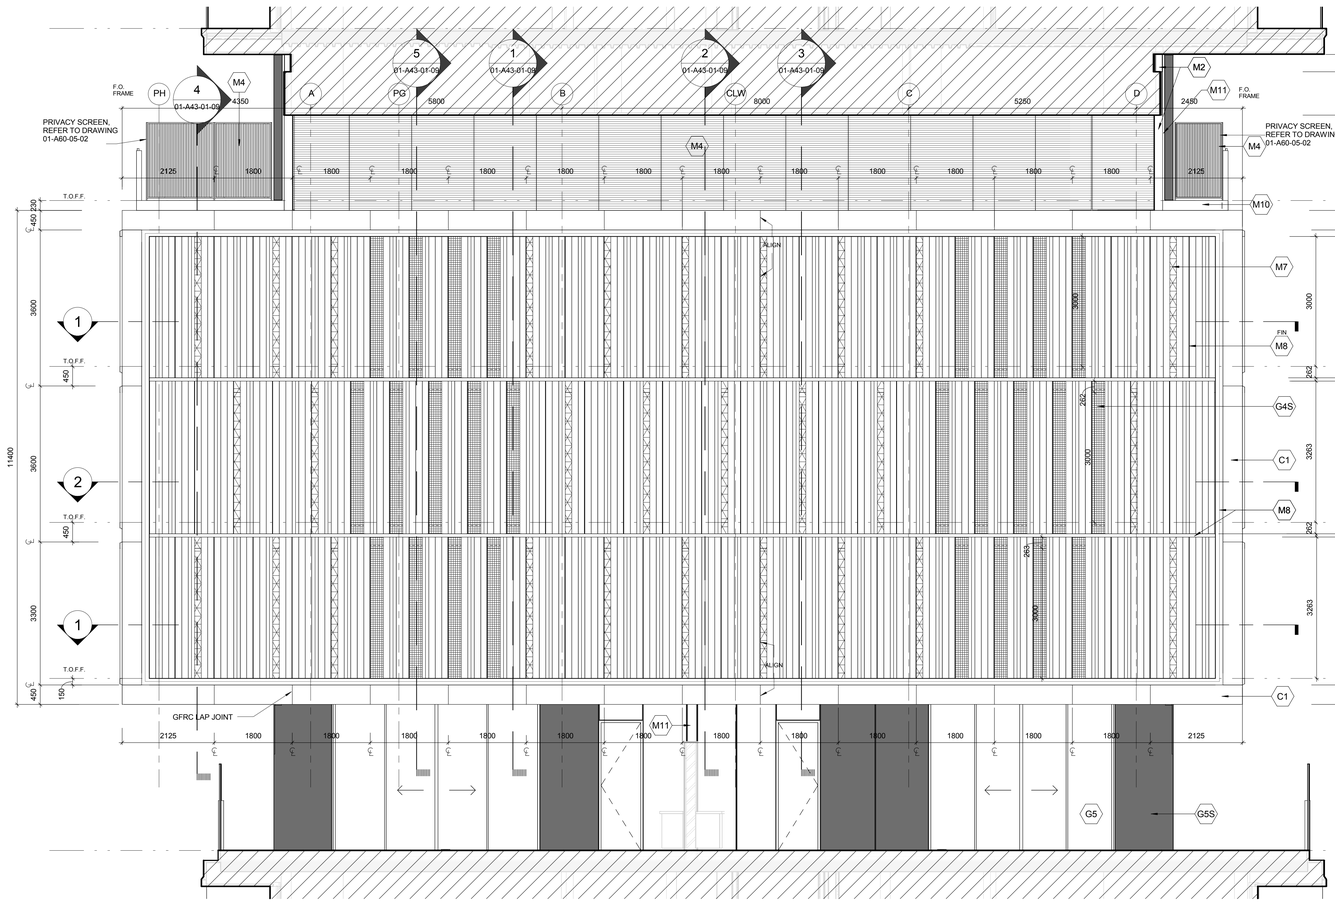

3 01-A33-00-07 END WALL ELEVATION HOTEL 4
SCALE: 1 : 50

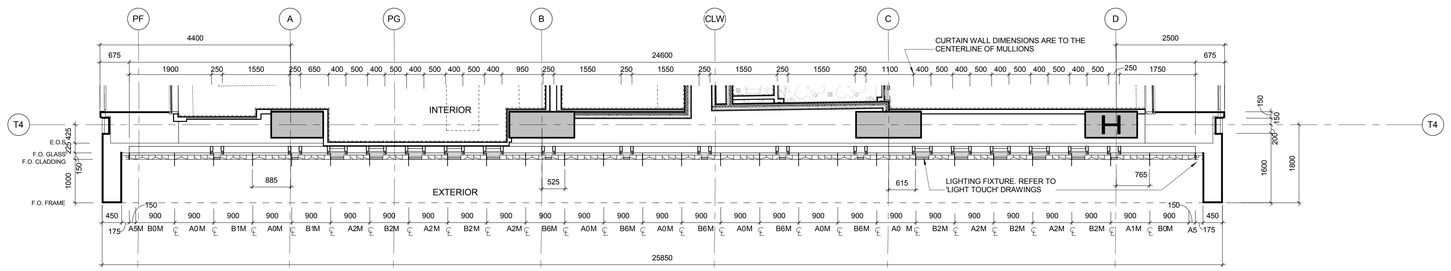

2 01-A33-00-07 END WALL PLAN - HOTEL 04 (11th FLOOR SHOWN)
SCALE: 1 : 50
19th FLOOR
27th FLOOR

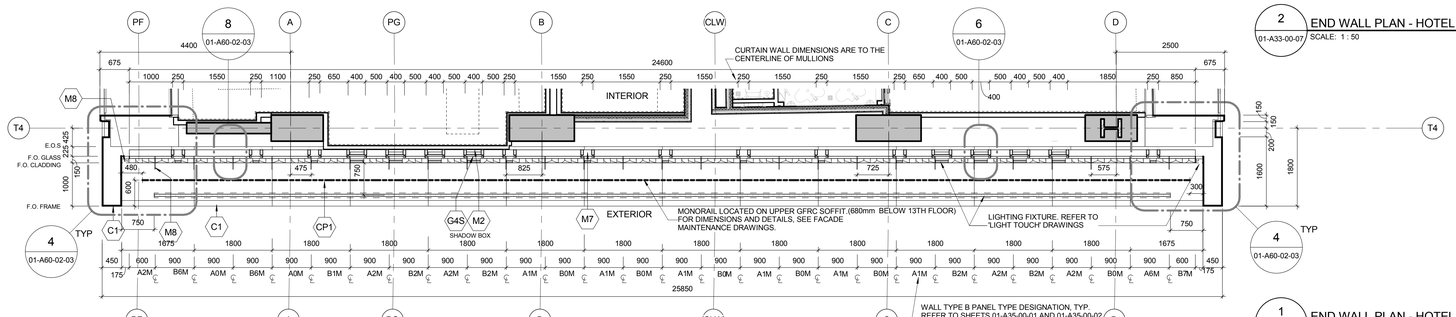

1 01-A33-00-07 END WALL PLAN - HOTEL 04 (10th, 12th FLOORS SHOWN)
SCALE: 1 : 50
18th, 20th FLOORS
26th, 28th FLOORS

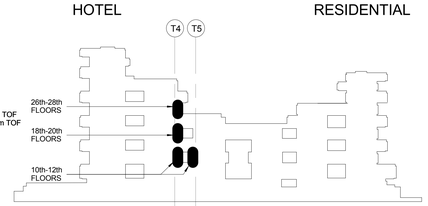

ENDWALL LOCATION KEY

CLIENT

THE ROYAL ATLANTIS
THE PALM, DUBAI

GLAZING LEGEND

G1B		G4	
G1S	WITH M2 SHADOW BOX	G4S	WITH M2 SHADOW BOX
G2		G4T	
G3		G4TS	WITH M2 SHADOW BOX
G3S	WITH M2 SHADOW BOX	G5S	WITH M2 SHADOW BOX

METAL PANEL LEGEND

M7		M9	GROOVED

KEYPLAN

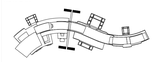

COPYRIGHT

ISSUES

DATE	ISSUED FOR	REV

MATERIAL LEGEND

A01	POWDER COATED ALUMINUM BAGUETTE TYPE 1 - TERRACOTTA COLOR WITH TEXTURE - AKZONOBEL CODE: AKZO04SY0372
A02	POWDER COATED ALUMINUM BAGUETTE TYPE 1 - TERRACOTTA COLOR WITH TEXTURE - AKZONOBEL CODE: AKZO04RY0372
A03	POWDER COATED ALUMINUM BAGUETTE TYPE 2 - TERRACOTTA COLOR WITH TEXTURE - AKZONOBEL CODE: AKZO04RY16072
C1	WHITE GFRC - FINISH AND COLOUR TO MATCH FIBREC-C POLAR WHITE OR APPROVED EQUIVALENT (SANDBLASTED)
C2	TAN GFRC - FINISH TO MATCH FIBREC-C FE FERRO (SANDBLASTED) COLOUR TO MATCH PPG15-15 COFFEE KISS (THROUGH COLOUR)
C3	GREY GFRC - FINISH AND COLOUR TO MATCH FIBRE-C SILVER GREY 77 FERRO (SANDBLASTED) OR APPROVED EQUIVALENT
C4	GFRC - FINISH AND COLOUR TO MATCH FIBREC-C SILVER SMELAR, RUSH HAMMERED TEXTURE TO MATCH ET19 OR APPROVED EQUIVALENT
CP1	CONCRETE PAVER - COLOUR TO MATCH C1 OR APPROVED EQUIVALENT
CP2	CONCRETE PAVER - COLOUR TO MATCH TILE-TECH PAVERS GRANITE-TECH SERIES "CREAM WHITE" OR APPROVED EQUIVALENT
CP3	CONCRETE PAVER - COLOUR TO MATCH TILE-TECH PAVERS COOL-ROOF SERIES "CONCRETE BASE" OR APPROVED EQUIVALENT
CP4	CONCRETE PAVER - COLOUR TO MATCH STI OR APPROVED EQUIVALENT
CP5	CONCRETE PAVER - COLOUR TO MATCH TILE-TECH PAVERS COOL-ROOF SERIES "COOL GRAY" OR APPROVED EQUIVALENT
G1	DOUBLE LAMINATED IGU
G1B	DOUBLE LAMINATED IGU W/ INTERSTITIAL BLIND SYSTEM
G1S	DOUBLE LAMINATED IGU
G1T	DOUBLE LAMINATED IGU WITH CERAMIC FRIT
G2P	LAMINATED GLASS W/ WHITE OPAQUE INTERLAYER
G3	DOUBLE LAMINATED IGU
G3S	DOUBLE LAMINATED IGU
G4	DOUBLE LAMINATED IGU WITH CERAMIC FRIT
G4S	DOUBLE LAMINATED IGU WITH CERAMIC FRIT
G4T	DOUBLE LAMINATED IGU WITH TRANSLUCENT CERAMIC FRIT
G4TS	DOUBLE LAMINATED IGU WITH TRANSLUCENT CERAMIC FRIT
G5	DOUBLE LAMINATED IGU
G5S	DOUBLE LAMINATED IGU
G6	CLEAR IGU
G6S	CLEAR IGU
G7	IGU WITH TUNNING LIGHT FRIT
G7S	IGU WITH CUSTOM PATTERN CERAMIC FRIT
G7S	IGU WITH CUSTOM PATTERNED TRANSLUCENT MIRRORED FRIT
M2	POWDER COATED ALUMINUM - FINISH AND COLOUR TO MATCH AKZONOBEL CAPPADOCE WITH NO METALLIC - 1562/449 OR APPROVED EQUIVALENT
M3	POWDER COATED ALUMINUM - FINISH AND COLOUR TO MATCH AKZONOBEL CAPPADOCE WITH NO METALLIC - 1562/449 OR APPROVED EQUIVALENT
M4	POWDER COATED ALUMINUM - FINISH AND COLOUR TO MATCH AKZONOBEL CAPPADOCE WITH NO METALLIC - 1562/449 OR APPROVED EQUIVALENT
M6	POWDER COATED ALUMINUM - AKZONOBEL - DARK GRAY S1138A/S OR APPROVED EQUIVALENT
M7	STAINLESS STEEL - CHILING SUS316 8A (BRIGHTENED ANNEALED) FINISH
M8	POWDER COATED ALUMINUM - AKZONOBEL DYNGO - 7W30S OR APPROVED EQUIVALENT
M9	POWDER COATED ALUMINUM - AKZONOBEL CYPARPADRE BRONZE - 1562/449 OR APPROVED EQUIVALENT
M10	STAINLESS STEEL - CHILING CLASSIC NO. 4 FINISH WITH FIGS COATING OR APPROVED EQUIVALENT
M11	POWDER COATED ALUMINUM - AKZONOBEL - BRONZE BL 1560B/M
M12	STAINLESS STEEL - CHILING 8 KITTINISH PINK BRONZE WITH FIGS COATING OR APPROVED EQUIVALENT (SATIN FINISH)
M13	STAINLESS STEEL - CHILING NO. 8 MIRROR FINISH OR APPROVED EQUIVALENT
M14	POWDER COATED ALUMINUM TO MATCH M9 OR APPROVED EQUIVALENT
M15	STAINLESS STEEL - FINISH AND COLOUR TO MATCH TSUMSOSHI ANT STARLIGHT EMBOSSED (1U) OR APPROVED EQUIVALENT
M16	ALUMINUM BRONZE - BAOSHIDA SWISSMETAL ALUMINUM BRONZE OR APPROVED EQUIVALENT
M17	POWDER COATED ALUMINUM - AKZONOBEL CYPARPADRE BRONZE - AKZONOBEL GREL2155 GABLE 1/93/174K (AKZOUS2Y93T4CS)
PL1	EXTERIOR GRADE STUCCO - COLOUR TO MATCH C1 OR APPROVED EQUIVALENT
P5	BLUE-GRAY QUARTZ
P6	CRYSTALLINE WHITE - BLUE-GRAY QUARTZ
ST4	LIMESTONE - REGINA (SAWN / SANDBLASTED) OR APPROVED EQUIVALENT
ST4(B)	LIMESTONE - REGINA (SAWN / SANDBLASTED) OR APPROVED EQUIVALENT "HONEYCOMB BACKED"
ST5B	LIMESTONE - REGINA (BUSH HAMMERED) OR APPROVED EQUIVALENT
ST5B(H)	LIMESTONE - REGINA (BUSH HAMMERED) OR APPROVED EQUIVALENT "HONEYCOMB BACKED"
ST7C	LIMESTONE - REGINA (GROOVED) OR APPROVED EQUIVALENT
ST7C(H)	LIMESTONE - REGINA (GROOVED) OR APPROVED EQUIVALENT "HONEYCOMB BACKED"
ST7D	LIMESTONE - REGINA (WIRE BRUSHED 2 DIRECTION) OR APPROVED EQUIVALENT "HONEYCOMB BACKED"
ST7D(H)	LIMESTONE - REGINA (WIRE BRUSHED 2 DIRECTION) OR APPROVED EQUIVALENT "HONEYCOMB BACKED"
ST7E	LIMESTONE - REGINA (WIRE BRUSHED 1 DIRECTION) OR APPROVED EQUIVALENT
ST7E(H)	LIMESTONE - REGINA (WIRE BRUSHED 1 DIRECTION) OR APPROVED EQUIVALENT "HONEYCOMB BACKED"
ST7F	LIMESTONE - REGINA (SPLIT FACED LARGE GROOVE) OR APPROVED EQUIVALENT
ST7F(H)	LIMESTONE - REGINA (SPLIT FACED LARGE GROOVE) OR APPROVED EQUIVALENT "HONEYCOMB BACKED"
ST7	LIMESTONE - ITA GOLD (HONED - 400 GRIT) OR APPROVED EQUIVALENT
ST7(H)	LIMESTONE - ITA GOLD (HONED - 400 GRIT) OR APPROVED EQUIVALENT "HONEYCOMB BACKED"
ST7J	LIMESTONE - ITA GOLD (FLAME FINISH) OR APPROVED EQUIVALENT
ST7K	MARBLE TO MATCH GA STONE (ST-101) OR APPROVED EQUIVALENT (DIAMOND SAWN FINISH)
ST7L	MARBLE TO MATCH GA INTERIOR MARBLE OR APPROVED EQUIVALENT (DIAMOND SAWN FINISH)
ST7L(H)	MARBLE TO MATCH GA INTERIOR MARBLE OR APPROVED EQUIVALENT (DIAMOND SAWN FINISH) "HONEYCOMB BACKED
ST8	MARBLE TO MATCH GA STONE (ST-101) OR APPROVED EQUIVALENT (DIAMOND SAWN FINISH)
ST8(H)	MARBLE TO MATCH GA STONE (ST-101) OR APPROVED EQUIVALENT (DIAMOND SAWN FINISH) "HONEYCOMB BACKED
TC4	TERRACOTTA - NEW M E F C 0 NATURAL OR APPROVED EQUIVALENT
TA1	SEFAM ARCHITECTURE EL-25-TT-LV OR APPROVED EQUIVALENT

SEAL

DTH

PROJECT
THE ROYAL ATLANTIS RESORT & RESIDENCES
THE PALM, DUBAI, UAE

PROJECT NO:	38188
DRAWN BY:	IBI
CHKD' BY:	IBI
SCALE:	1 : 50
DATE:	

QIBLA

SHEET TITLE
EXTERIOR WALL TYPE B-HOTEL 04

SHEET NUMBER
01-A33-00-07

10/12/2017 6:37:25 AM

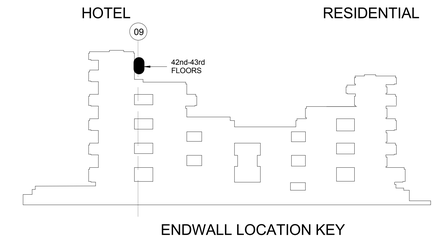

ENDWALL LOCATION KEY

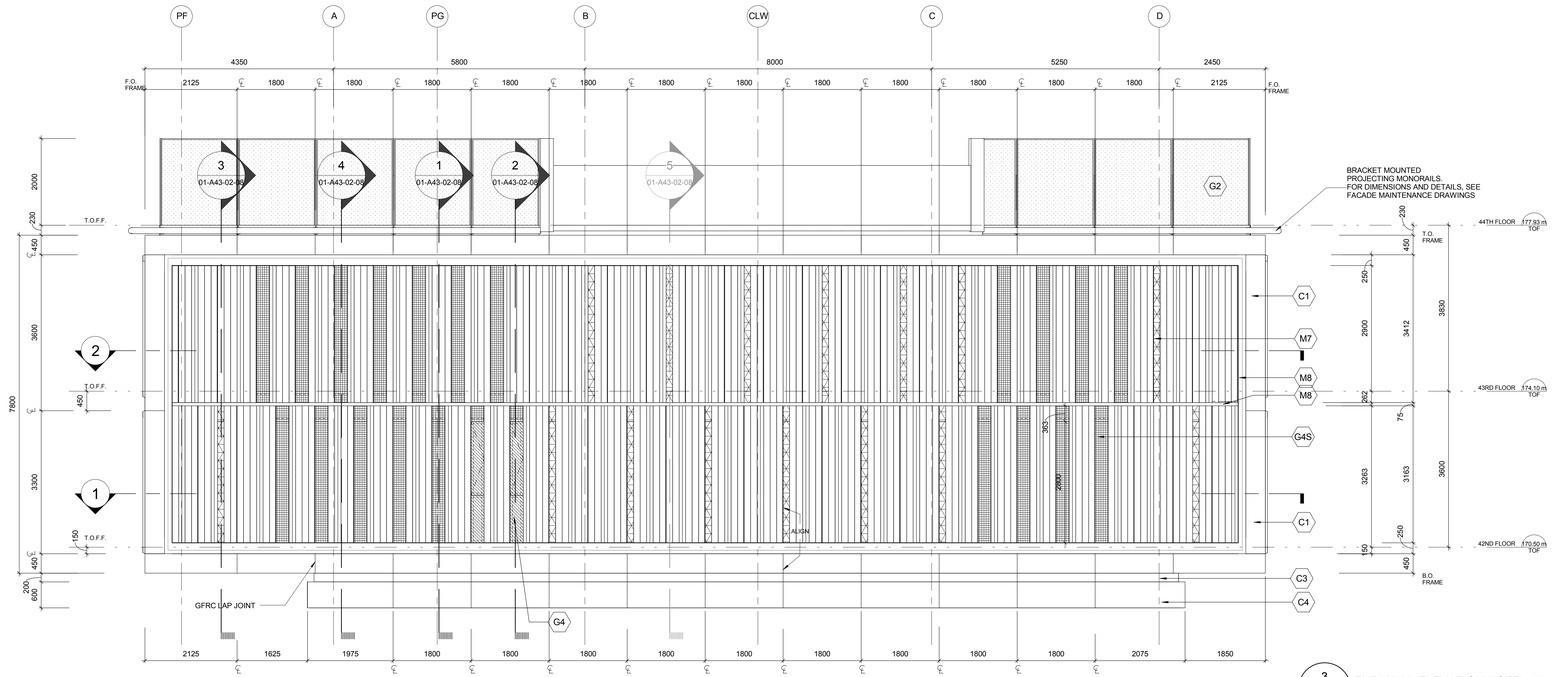

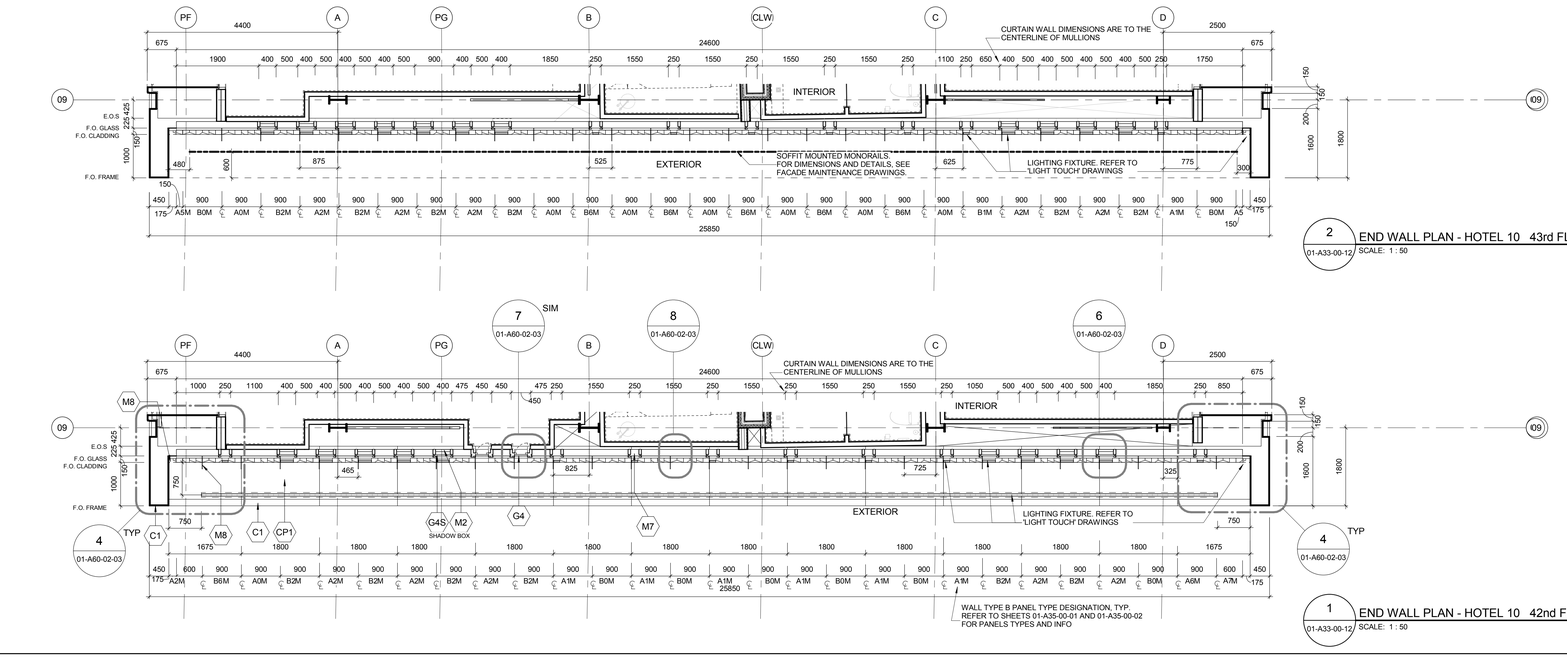

10/12/2017 7:01:15 AM

CLIENT

THE ROYAL ATLANTIS
THE PALM, DUBAI

GLAZING LEGEND

	G1B		G4
	G1S WITH M2 SHADOW BOX		G4S WITH M2 SHADOW BOX
	G2		G4T
	G3		G4TS WITH M2 SHADOW BOX
	G3S WITH M2 SHADOW BOX		G5S WITH M2 SHADOW BOX

METAL PANEL LEGEND

	M7		M9 GROOVED

KEYPLAN

COPYRIGHT

ISSUES

DATE	ISSUED FOR	REV

MATERIAL LEGEND

A01	POWDER COATED ALUMINUM BAGUETTE TYPE 1 - TERRACOTTA COLOR WITH TEXTURE - AKZONOBEL CODE: AKZO540Y03372
A02	POWDER COATED ALUMINUM BAGUETTE TYPE 2 - TERRACOTTA COLOR WITH TEXTURE - AKZONOBEL CODE: AKZO540R03372
A03	POWDER COATED ALUMINUM BAGUETTE TYPE 2 - TERRACOTTA COLOR WITH TEXTURE - AKZONOBEL CODE: AKZO540Y16372
C1	WHITE GFRC - FINISH AND COLOUR TO MATCH FIBREC-C POLAR WHITE TF FIBREC SMOOTH FINISH OR APPROVED EQUIVALENT
C2	THIN GFRC - FINISH TO MATCH FIBREC-C FC FERRO (SANDBLASTED) COLOUR TO MATCH PPG15-15 COFFEE KISS (THROUGH COLOUR)
C3	GREY GFRC - FINISH AND COLOUR TO MATCH FIBREC-C SILVER GREY TF FERRO (SANDBLASTED) OR APPROVED EQUIVALENT
C4	GFRC - FINISH AND COLOUR TO MATCH FIBREC-C SILVER GREY SMEAR RUSH HAMMERED TEXTURE TO MATCH ST19 OR APPROVED EQUIVALENT
CP1	CONCRETE PAVER - COLOUR TO MATCH C1 OR APPROVED EQUIVALENT
CP2	CONCRETE PAVER - COLOUR TO MATCH TILE-TECH PAVERS GRANITI-TECH SERIES "CREAM WHITE" OR APPROVED EQUIVALENT
CP3	CONCRETE PAVER - COLOUR TO MATCH TILE-TECH PAVERS COOL-ROOF SERIES "CONCRETE BASE" OR APPROVED EQUIVALENT
CP4	CONCRETE PAVER - COLOUR TO MATCH ST1 OR APPROVED EQUIVALENT
CP6	CONCRETE PAVER - COLOUR TO MATCH TILE-TECH PAVERS COOL-ROOF SERIES "COOL GRAY" OR APPROVED EQUIVALENT
G1	DOUBLE LAMINATED IGU
G1B	DOUBLE LAMINATED IGU W/ INTERSTITIAL BLIND SYSTEM
G1S	DOUBLE LAMINATED IGU
G2	DOUBLE LAMINATED IGU
G2P	LAMINATED GLASS W/ WHITE OPAQUE INTERLAYER
G3	DOUBLE LAMINATED IGU
G3S	DOUBLE LAMINATED IGU
G4	DOUBLE LAMINATED IGU WITH CERAMIC FRIT
G4S	DOUBLE LAMINATED IGU WITH CERAMIC FRIT
G4T	DOUBLE LAMINATED IGU WITH TRANSLUCENT CERAMIC FRIT
G4TS	DOUBLE LAMINATED IGU WITH TRANSLUCENT CERAMIC FRIT
G5	DOUBLE LAMINATED IGU
G5S	DOUBLE LAMINATED IGU
G6	CLEAR IGU
G6S	CLEAR IGU
G8	IGU WITH TINTED/OPACIFIED FRIT
G10	IGU WITH CUSTOM PATTERN CERAMIC FRIT
G12	IGU WITH CUSTOM PATTERNED TRANSLUCENT MIRRORED FRIT
M2	POWDER COATED ALUMINUM - FINISH AND COLOUR TO MATCH AKZONOBEL CAPPADOCE WITH NO METALLIC - 1562/449 OR APPROVED EQUIVALENT
M3	POWDER COATED ALUMINUM - FINISH AND COLOUR TO MATCH AKZONOBEL CAPPADOCE WITH NO METALLIC - 1562/449 OR APPROVED EQUIVALENT
M4	POWDER COATED ALUMINUM - FINISH AND COLOUR TO MATCH AKZONOBEL CAPPADOCE WITH NO METALLIC - 1562/449 OR APPROVED EQUIVALENT
M6	POWDER COATED ALUMINUM - AKZONOBEL - DARK GRAY S1134N/S OR APPROVED EQUIVALENT
M7	STAINLESS STEEL - CHILING SUS316 8A (BRIGHTENED/ ANNEALED) OR APPROVED EQUIVALENT
M8	POWDER COATED ALUMINUM - AKZONOBEL DTA20 - 7453/20 OR APPROVED EQUIVALENT
M9	POWDER COATED ALUMINUM - AKZONOBEL CHAMPAGNE BRONZE AKZO06B01Y271 OR APPROVED EQUIVALENT
M10	STAINLESS STEEL - CHILING SUS316 8K - 4 FINISH WITH FQ3 COATING OR APPROVED EQUIVALENT
M11	POWDER COATED ALUMINUM - AKZONOBEL - BRONZE BL 1592B/BLY67
M12	STAINLESS STEEL - CHILING SHOT FINISH PINK BRONZE WITH FQ3 COATING (NSSC) FBRFGRI OR APPROVED EQUIVALENT
M13	STAINLESS STEEL - CHILING NO. 8 MIRROR FINISH OR APPROVED EQUIVALENT
M14	POWDER COATED ALUMINUM TO MATCH M9 OR APPROVED EQUIVALENT
M16	STAINLESS STEEL - FINISH AND COLOR TO MATCH TSUKIBOSHI ART 2B OR APPROVED EQUIVALENT - SUPPLIED BY ASAHI KASEI
M18	ALUMINUM BRONZE - SACHIDA-SWISSMETAL ALUMINUM BRONZE OR APPROVED EQUIVALENT
M17	POWDER COATED ALUMINUM - COLOR AND FINISH TO MATCH AKZONOBEL GRG 2150 SABLE 1993/134 (AKZOS2001W3134)
PL1	EXTERIOR GRADE STUCCO - COLOUR TO MATCH C1 OR APPROVED EQUIVALENT
PS	BLUE-GRAY QUARTZ
R1	PEBBLE/BOUND GRAVEL - BLUE-GRAY QUARTZ
ST1A	LIMESTONE - REGINA (SAWN / SANDBLASTED) OR APPROVED EQUIVALENT
ST1AQ	LIMESTONE - REGINA (SAWN / SANDBLASTED) OR APPROVED EQUIVALENT "HONEYCOMB BACKED"
ST1B	LIMESTONE - REGINA (BUSH HAMMERED) OR APPROVED EQUIVALENT
ST1BQ	LIMESTONE - REGINA (BUSH HAMMERED) OR APPROVED EQUIVALENT "HONEYCOMB BACKED"
ST1C	LIMESTONE - REGINA (GROOVED) OR APPROVED EQUIVALENT
ST1CQ	LIMESTONE - REGINA (GROOVED) OR APPROVED EQUIVALENT "HONEYCOMB BACKED"
ST1D	LIMESTONE - REGINA (WIRE BRUSHED 2 DIRECTION) OR APPROVED EQUIVALENT 2 DIRECTION
ST1DQ	LIMESTONE - REGINA (WIRE BRUSHED 2 DIRECTION) OR APPROVED EQUIVALENT "HONEYCOMB BACKED"
ST1E	LIMESTONE - REGINA (WIRE BRUSHED 1 DIRECTION) OR APPROVED EQUIVALENT
ST1EQ	LIMESTONE - REGINA (WIRE BRUSHED 1 DIRECTION) OR APPROVED EQUIVALENT "HONEYCOMB BACKED"
ST1F	LIMESTONE - REGINA (SPLIT FACED LARGE GROOVE) OR APPROVED EQUIVALENT
ST1FQ	LIMESTONE - REGINA (SPLIT FACED LARGE GROOVE) OR APPROVED EQUIVALENT "HONEYCOMB BACKED"
ST2	LIMESTONE - ITA GOLD (HONED - 400 GRIT) OR APPROVED EQUIVALENT "HONEYCOMB BACKED"
ST2HQ	LIMESTONE - ITA GOLD (HONED - 400 GRIT) OR APPROVED EQUIVALENT "HONEYCOMB BACKED"
ST3	MARBLE TO MATCH GK STONE (ST-101) OR APPROVED EQUIVALENT (DIAMOND SAWN FINISH)
ST5	MARBLE TO MATCH 2ND INTERIOR MARBLE OR APPROVED EQUIVALENT (DIAMOND SAWN FINISH)
ST5HQ	MARBLE TO MATCH 2ND INTERIOR MARBLE OR APPROVED EQUIVALENT (DIAMOND SAWN FINISH) "HONEYCOMB BACKED
ST6	MARBLE TO MATCH GK STONE (ST-101) OR APPROVED EQUIVALENT (DIAMOND SAWN FINISH)
ST6HQ	MARBLE TO MATCH GK STONE (ST-101) OR APPROVED EQUIVALENT (DIAMOND SAWN FINISH) "HONEYCOMB BACKED
TC1	TERRACOTTA - MM 10 X 210 NATURAL SR APPROVED EQUIVALENT
TA1	SETAR ARCHITECTURE EL-SCT-LCV OR APPROVED EQUIVALENT

SEAL

PROJECT

THE ROYAL ATLANTIS RESORT & RESIDENCES

THE PALM, DUBAI, UAE

PROJECT NO:	38188
DRAWN BY:	IBI
CHKD' BY:	IBI
SCALE:	1 : 50
DATE:	

QIBLA

SHEET TITLE

EXTERIOR WALL TYPE B-HOTEL 10

SHEET NUMBER

01-A33-00-12

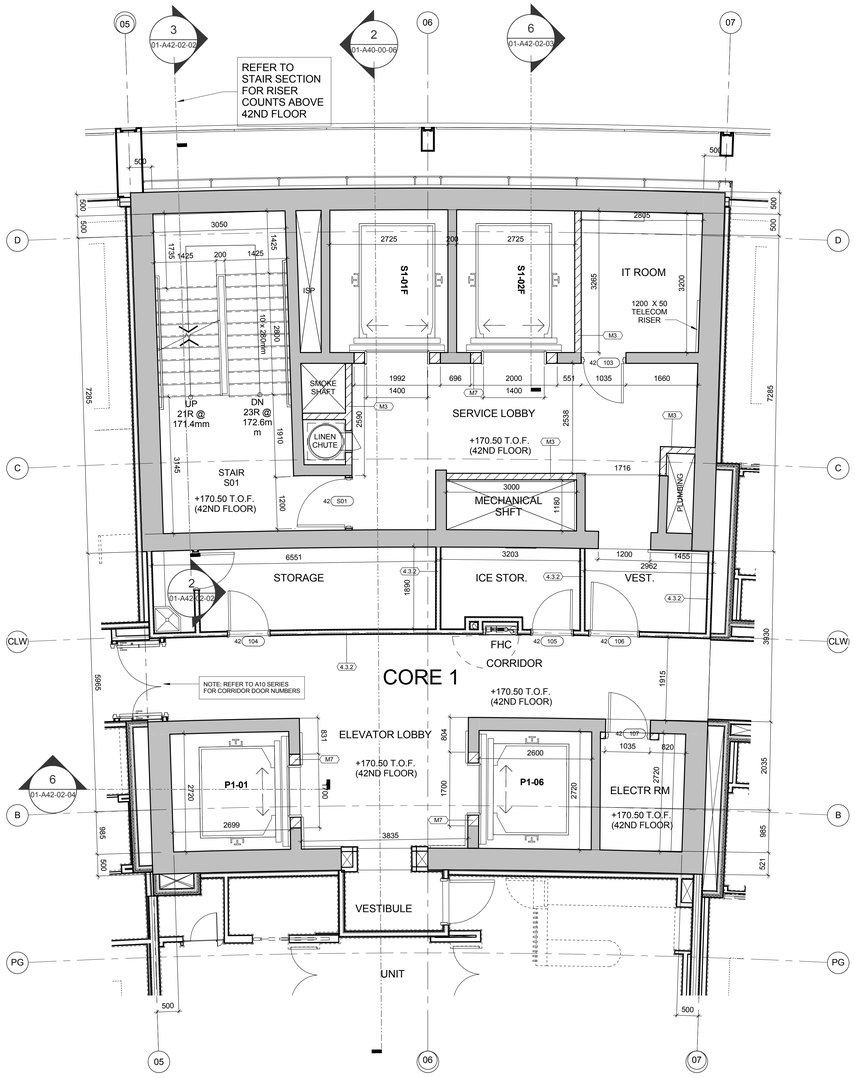

2 CORE 1 - 42ND & 43RD FLOOR PLAN
01-A22-01-07 SCALE: 1 : 50

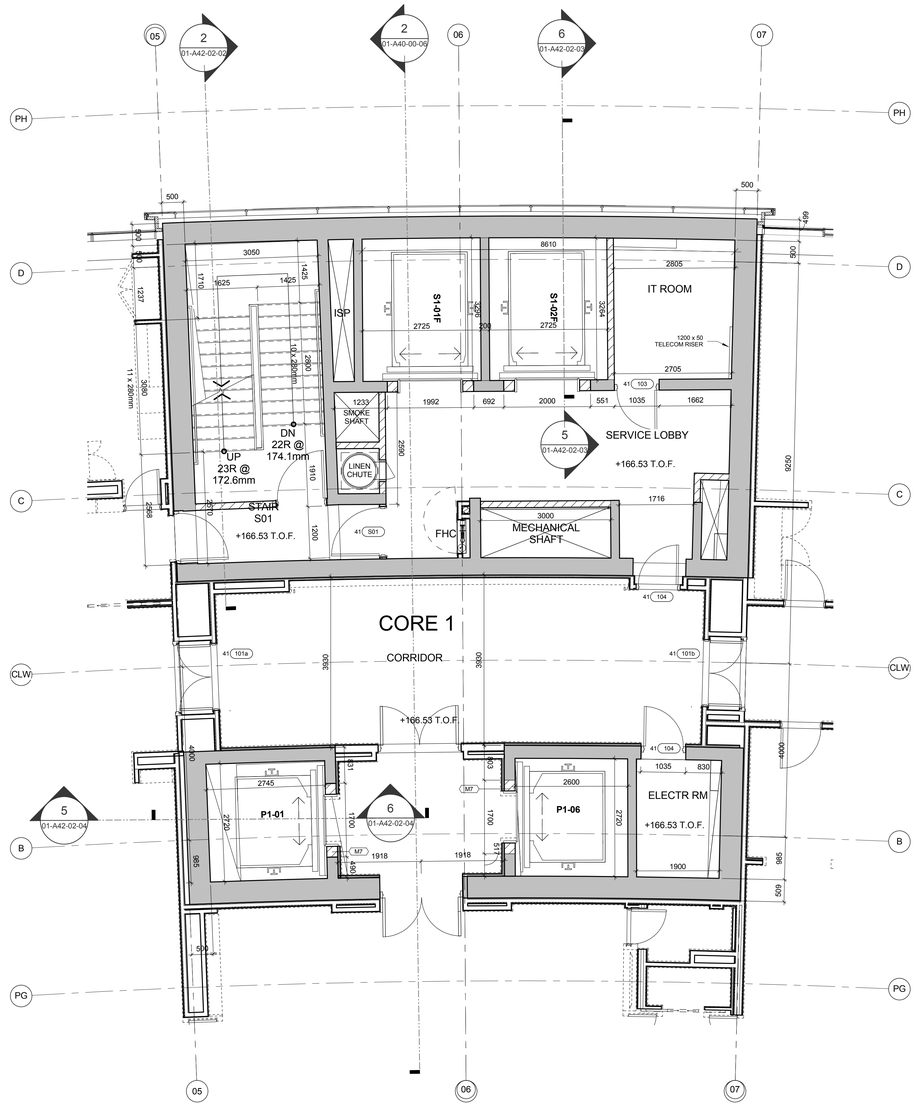

1 CORE 1 - 41ST FLOOR PLAN
01-A22-01-07 SCALE: 1 : 50

CLIENT
THE ROYAL ATLANTIS
THE PALM, DUBAI

KEYPLAN

COPYRIGHT

ISSUES

DATE	ISSUED FOR	REV

SEAL

DTH

PROJECT
THE ROYAL ATLANTIS RESORT & RESIDENCES
THE PALM, DUBAI, UAE

PROJECT NO:	38188
DRAWN BY:	IBI
CHKD' BY:	IBI
SCALE:	1 : 50
DATE:	

QIBLA

SHEET TITLE
CORE 1 - 41ST & 42ND-43RD FLOORS

SHEET NUMBER
01-A22-01-07

10/11/2017 11:02:24 PM