EXTERIOR WALL TYPES

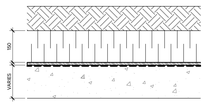

150 MM RIGID INSULATION

DRAINAGE BOARD TO TJ'O FOOTING C/W FILTER MAT

WATERPROOFING MEMBRANE

REINFORCED CONCRETE FOUNDATION WALL- REFER TO STRUCT DRAWINGS

	TYPE:	F.R.R	Refer.	R - VALUE	S.T.C.	NOM. THICKNESS
E-1	FOUNDATION WALL	-	-	-	-	-

101 MM INSULATED METAL PANEL

NOTES:

MALE / FEMALE PANEL JOINT

CONTINUOUS BUTYL SEAL (AT EXTERIOR AND INTERIOR JOINT)

HORIZONTAL SUPPORT

12 GA. STAINLESS STEEL HIDDEN FASTENER CLIP (1 PER PANEL, PER SUPPORT) SET CLIP IN BUTYL SEALANT

	TYPE:	F.R.R	Refer.	R - VALUE	S.T.C.	NOM. THICKNESS
E-3	INSULATED METAL PANEL	-	-	28.8	-	101mm

CONCRETE FACED INSULATED WALL PANEL WITH 100MM RIGID INSULATION

WATERPROOF MEMBRANE

REINFORCED CONCRETE FOUNDATION WALL SEE STRUCTURAL

	TYPE:	F.R.R	Refer.	R - VALUE	S.T.C.	NOM. THICKNESS
E-4	CONCRETE FACED INSULATD WALL PANEL	-	-	20	-	109mm

ROOF TYPES

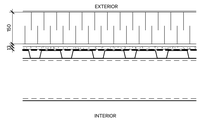

SINGLE PLY ROOFING MEMBRANE

150 MM EXTRUDED POLY INSULATION.

40 MILS VAPOUR BARRIER

13 MM UNDERLAYMENT BOARD

STEEL DECK AND STEEL FRAMING SLOPED TO DRAIN (REFER TO STRUCTURAL DWGS.)

	TYPE:	F.R.R	Refer.	R - VALUE	S.T.C.	NOM. THICKNESS
R-1	SINGLE PLY ROOFING MEMBRANE ON STEEL STRUCTURE ROOFING	-	-	30	-	VARIES

101 MM INSULATED METAL PANEL STANDING SEAM

	TYPE:	F.R.R	Refer.	R - VALUE	S.T.C.	NOM. THICKNESS
R-2	INSULATED METAL PANEL ROOF	-	-	28.8	-	101mm

EXTERIOR SOFFIT TYPES

101 MM INSULATED METAL PANEL

NOTES:

MALE / FEMALE PANEL JOINT

CONTINUOUS BUTYL SEAL (AT EXTERIOR JOINT)

HORIZONTAL SUPPORT

12 GA. STAINLESS STEEL HIDDEN FASTENER CLIP (1 PER PANEL, PER SUPPORT) SET CLIP IN BUTYL SEALANT

	TYPE:	F.R.R	Refer.	R - VALUE	S.T.C.	NOM. THICKNESS
S-1	EXTERIOR METAL PANEL SOFFIT	-	-	28.8	-	101mm

INTERIOR PARTITION TYPES

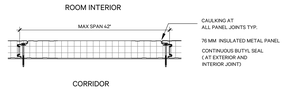

CAULKING AT ALL PANEL JOINTS TYP.

76 MM INSULATED METAL PANEL

CONTINUOUS BUTYL SEAL (AT EXTERIOR AND INTERIOR JOINT)

	TYPE:	F.R.R	Refer.	R - VALUE	S.T.C.	NOM. THICKNESS
P-1A	76 MM INSULATED PANEL	-	-	-	-	76 MM

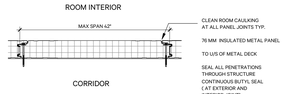

CLEAN ROOM CAULKING AT ALL PANEL JOINTS TYP.

76 MM INSULATED METAL PANEL

TO U/S OF METAL DECK

SEAL ALL PENETRATIONS THROUGH STRUCTURE CONTINUOUS BUTYL SEAL (AT EXTERIOR AND INTERIOR JOINT)

	TYPE:	F.R.R	Refer.	R - VALUE	S.T.C.	NOM. THICKNESS
P-1B	76 MM INSULATED PANEL	-	-	-	-	76 MM

16mm GYPSUM BOARD

64mm STEEL STUDS @ MAX 400mm O.C.

NOTES STUD SPACING AND GAUGE UP TO 3199 HIGH 25 GA @600 OC 3200 TO 3900 HIGH 20 GA @400 OC

PROVIDE ADDITIONAL BRACING FOR STIFFNESS AS REQ'D

	TYPE:	F.R.R	Refer.	R - VALUE	S.T.C.	NOM. THICKNESS
P-2	TYPICAL GWB WALL	-	-	-	-	80 MM

16mm GYPSUM BOARD

92mm STEEL STUDS @ MAX 400mm O.C.

16mm GYPSUM BOARD

NOTES STUD SPACING AND GAUGE UP TO 3199 HIGH 25 GA @600 OC 3200 TO 3900 HIGH 20 GA @400 OC

PROVIDE ADDITIONAL BRACING FOR STIFFNESS AS REQ'D

	TYPE:	F.R.R	Refer.	R - VALUE	S.T.C.	NOM. THICKNESS
P-3	TYPICAL GWB WALL	-	-	-	-	124 MM

16mmGYPSUM BOARD

152mm STEEL STUDS @ MAX 400mm O.C.

16mmGYPSUM BOARD

NOTES STUD SPACING AND GAUGE UP TO 3199 HIGH 25 GA @600 OC 3200 TO 3900 HIGH 20 GA @400 OC

PROVIDE ADDITIONAL BRACING FOR STIFFNESS AS REQ'D

	TYPE:	F.R.R	Refer.	R - VALUE	S.T.C.	NOM. THICKNESS
P-4	TYPICAL GWB WALL	-	-	-	-	184 MM

FIRE RATED

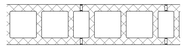

VARIES FINISH PER DRAWINGS
190mm CONCRETE MASONRY UNITS
VARIES FINISH PER DRAWINGS

NOTE REFER TO SPEC. FOR BLOCK STACKING PATTERN AND MORTAR LINE TREATMENT

	TYPE	F.R.R	Refer.	R - VALUE	S.T.C.	NOM. THICKNESS
P-7A	190 MM CMU WALL	-	-	-	-	190 MM

203MM CAST IN PLACE CONC. WALL

	TYPE:	F.R.R	Refer.	R - VALUE	S.T.C.	NOM. THICKNESS
P-8A	203MM CAST IN PLACE CONC. WALL	-	-	-	-	203 MM

CEILING TYPES

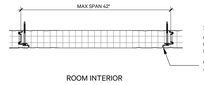

76 MM INSULATED METAL PANEL

CONTINUOUS BUTYL SEAL (AT EXTERIOR AND INTERIOR JOINT)

CAULKING AT ALL PANEL JOINTS TYP.

	TYPE:	F.R.R	Refer.	R - VALUE	S.T.C.	NOM. THICKNESS
C-1	76 MM INSULATED PANEL	-	-	-	-	76 MM

COPYRIGHT RESERVED. THIS DESIGN AND DRAWINGS ARE THE EXCLUSIVE PROPERTY OF THE DESIGNER AND CANNOT BE USED FOR ANY PURPOSE WITHOUT THE WRITTEN CONSENT OF THE DESIGNER.

THIS DRAWING IS NOT TO BE USED FOR CONSTRUCTION UNTIL ISSUED FOR THAT PURPOSE BY THE DESIGNER.

PRIOR TO COMMENCEMENT OF THE WORK THE CONTRACTOR SHALL VERIFY ALL DIMENSIONS, DATUMS AND LEVELS TO IDENTIFY ANY ERRORS AND OMISSIONS, AND/OTHER ANY DISCREPANCIES BETWEEN THIS DRAWING AND THE FULL CONTRACT DOCUMENTS, AND BRING THESE ITEMS TO THE ATTENTION OF THE OWNER FOR CLARIFICATION.

NO.	DATE	REVISION / ISSUANCE

NOTES:

MECHANICAL

ELECTRICAL

STRUCTURAL

GEOTECHNICAL

CIVIL

PEACE NATURALS PROJECT

WALL & PARTITION TYP.

PROJECT	17102	DRAWN	R.B.
SCALE	N.A.	CHECKED	S.A.
DATE	06/12/17	PLOTTED	25/07/2017 10:32:29 AM

A010

COPYRIGHT RESERVED. THIS DESIGN AND DRAWINGS ARE THE EXCLUSIVE PROPERTY OF THE DESIGNER AND CANNOT BE USED FOR ANY PURPOSE WITHOUT THE WRITTEN CONSENT OF THE DESIGNER.

THIS DRAWING IS NOT TO BE USED FOR CONSTRUCTION UNTIL ISSUED FOR THAT PURPOSE BY THE DESIGNER.

PRIOR TO COMMENCEMENT OF THE WORK THE CONTRACTOR SHALL VERIFY ALL DIMENSIONS, DATUMS AND LEVELS TO EXISTING AND CHECKING ASSISTAN ANY DISCREPANCIES BETWEEN THIS DRAWING AND THE FULL CONTRACT DOCUMENTS, AND BRING THESE ITEMS TO THE ATTENTION OF THE OWNER FOR CLARIFICATION.

NO.	DATE	REVISION / ISSUANCE

NOTES:

REFER TO DRAWING A-102 FOR DRAWING CONTINUATION

MECHANICAL	ELECTRICAL
STRUCTURAL	GEOTECHNICAL
CIVIL	

DTH

PEACE NATURALS PROJECT

GROUND FLOOR PLAN NORTH

PROJECT	4.1702	DRAWN	R.B.
SCALE	1 : 150	CHECKED	S.A.
DATE	11/21/16	PLOTTED	25/01/2017 10:32:55 AM

A101

1 A101 GROUND FLOOR PLAN NORTH
1 : 150

COPYRIGHT RESERVED. THIS DESIGN AND DRAWINGS ARE THE EXCLUSIVE PROPERTY OF THE DESIGNER AND CANNOT BE USED FOR ANY PURPOSE WITHOUT THE WRITTEN CONSENT OF THE DESIGNER.

THIS DRAWING IS NOT TO BE USED FOR CONSTRUCTION UNTIL ISSUED FOR THAT PURPOSE BY THE DESIGNER.

PRIOR TO COMMENCEMENT OF THE WORK THE CONTRACTOR SHALL VERIFY ALL DIMENSIONS, DATUMS AND LEVELS TO IDENTIFY ANY ERRORS AND OMISSIONS, AND/OTHER ANY DISCREPANCIES BETWEEN THIS DRAWING AND THE FULL CONTRACT DOCUMENTS, AND BRING THESE ITEMS TO THE ATTENTION OF THE OWNER FOR CLARIFICATION.

NO.	DATE	REVISION / ISSUANCE

NOTES:

REFER TO DRAWING A-101
FOR DRAWING CONTINUATION

1 / A102 GROUND FLOOR PLAN SOUTH
1 : 150

MECHANICAL	ELECTRICAL
STRUCTURAL	GEOTECHNICAL
CIVIL	

DTH

PEACE NATURALS PROJECT

GROUND FLOOR PLAN SOUTH

PROJECT	4/102	DRAWN	R.B.
SCALE	1 : 150	CHECKED	S.A.
DATE	05/10/17	PLOTTED	25/07/2017 10:33:16 AM

A102

COPYRIGHT RESERVED. THIS DESIGN AND DRAWINGS ARE THE EXCLUSIVE PROPERTY OF THE DESIGNER AND CANNOT BE USED FOR ANY PURPOSE WITHOUT THE WRITTEN CONSENT OF THE DESIGNER.

THIS DRAWING IS NOT TO BE USED FOR CONSTRUCTION UNTIL ISSUED FOR THAT PURPOSE BY THE DESIGNER.

PRIOR TO COMMENCEMENT OF THE WORK THE CONTRACTOR SHALL VERIFY ALL DIMENSIONS, DATUMS AND LEVELS TO IDENTIFY ANY ERRORS AND OMISSIONS, AND FOR ANY DISCREPANCIES BETWEEN THIS DRAWING AND THE FULL CONTRACT DOCUMENTS, AND BRING THESE ITEMS TO THE ATTENTION OF THE OWNER FOR CLARIFICATION.

NO.	DATE	REVISION / ISSUANCE

NOTES:

C.B.	CATCH BASIN
A.D.	AREA DRAIN
R.A.	ROOF ANCHOR
F.D.	FLOOR DRAIN
R.D.	ROOF DRAIN
S.D.	SCUPPER DRAIN
R.O.	ROUGH OPENING
T.D.	TRENCH DRAIN
L.P. 000.000	LOW POINT
H.P. 000.000	HIGH POINT
T.O.W. 000.000	TOP OF CONCRETE WALL
T.O.C. 000.000	TOP OF CONCRETE CURB
T.O.S. 000.000	TOP OF CONCRETE SLAB
	HATCH DENOTES SLOPED INSULATION
	WALKWAY MEMBRANE
	MECHANICAL UNIT

INSULATED METAL PANEL COLOURS NOTES LEGEND

	COLOUR A - ASGT WHITE
	COLOUR B - DOVE GREY
	COLOUR C - ZINC GREY
	COLOUR D - SPARTAN BRONZE

ARCHITECTURAL TAGS

R-#	ROOF TYPE TAG

REFER TO DRAWING A-104 FOR DRAWING CONTINUATION

MECHANICAL	ELECTRICAL
STRUCTURAL	GEOTECHNICAL
CIVIL	

DTAH

PEACE NATURALS PROJECT

ROOF PLAN NORTH

PROJECT	4.1702	DRAWN	R.B.
SCALE	1 : 150	CHECKED	S.A.
DATE	11/21/16	PLOTTED	25/07/2017 10:33:21 AM

A103

1 A103 ROOF PLAN NORTH
1 : 150

COPYRIGHT RESERVED. THIS DESIGN AND DRAWINGS ARE THE EXCLUSIVE PROPERTY OF THE DESIGNER AND CANNOT BE USED FOR ANY PURPOSE WITHOUT THE WRITTEN CONSENT OF THE DESIGNER.

THIS DRAWING IS NOT TO BE USED FOR CONSTRUCTION UNTIL ISSUED FOR THAT PURPOSE BY THE DESIGNER.

PRIOR TO COMMENCEMENT OF THE WORK THE CONTRACTOR SHALL VERIFY ALL DIMENSIONS, DATUMS AND LEVELS TO IDENTIFY ANY ERRORS AND OMISSIONS, ASCERTAIN ANY DISCREPANCIES BETWEEN THIS DRAWING AND THE FULL CONTRACT DOCUMENTS, AND BRING THESE ITEMS TO THE ATTENTION OF THE OWNER FOR CLARIFICATION.

NO.	DATE	REVISION / ISSUANCE

REFER TO DRAWING A-103
FOR DRAWING CONTINUATION

SCUPPERS COLOUR B - DOVE GRAY
SCUPPER COLOUR B - DOVE GRAY
PARAPET FLASHING COLOUR B - DOVE GRAY
EXPANSION JOINT
H.P. 212.199
L.P. 212.039
R.D.
H.P. 212.124
H.P. 212.189
SLOPE TS
SLOPE TL
R-1
PARAPET FLASHING COLOUR B - DOVE GRAY

NOTES:

C.B.	CATCH BASIN
A.D.	AREA DRAIN
R.A.	ROOF ANCHOR
F.D.	FLOOR DRAIN
R.D.	ROOF DRAIN
S.D.	SCUPPER DRAIN
R.O.	ROUGH OPENING
T.D.	TRENCH DRAIN
L.P. 000.000	LOW POINT
H.P. 000.000	HIGH POINT
T.O.W. 000.000	TOP OF CONCRETE WALL
T.O.C. 000.000	TOP OF CONCRETE CURB
T.O.S. 000.000	TOP OF CONCRETE SLAB
	HATCH DENOTES SLOPED INSULATION
	WALKWAY MEMBRANE
	MECHANICAL UNIT

INSULATED METAL PANEL COLOURS NOTES LEGEND

	COLOUR A - ASGT WHITE
	COLOUR B - DOVE GREY
	COLOUR C - ZINC GREY
	COLOUR D - SPARTAN BRONZE

ARCHITECTURAL TAGS

R-# ROOF TYPE TAG

MECHANICAL **ELECTRICAL**

STRUCTURAL **GEOTECHNICAL**

CIVIL

DTAH

PEACE NATURALS PROJECT

ROOF PLAN SOUTH

PROJECT	41702	DRAWN	R.B.
SCALE	1 : 150	CHECKED	S.A.
DATE	05/09/17	PLOTTED	25/07/2017 10:33:28 AM

A104

1 A104 ROOF PLAN SOUTH
1 : 150

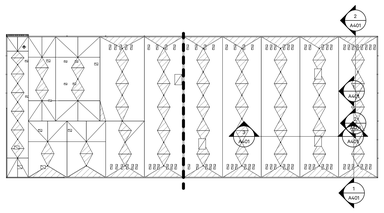

4 A401 BUILDING SECTION KEY PLAN
1 : 1500

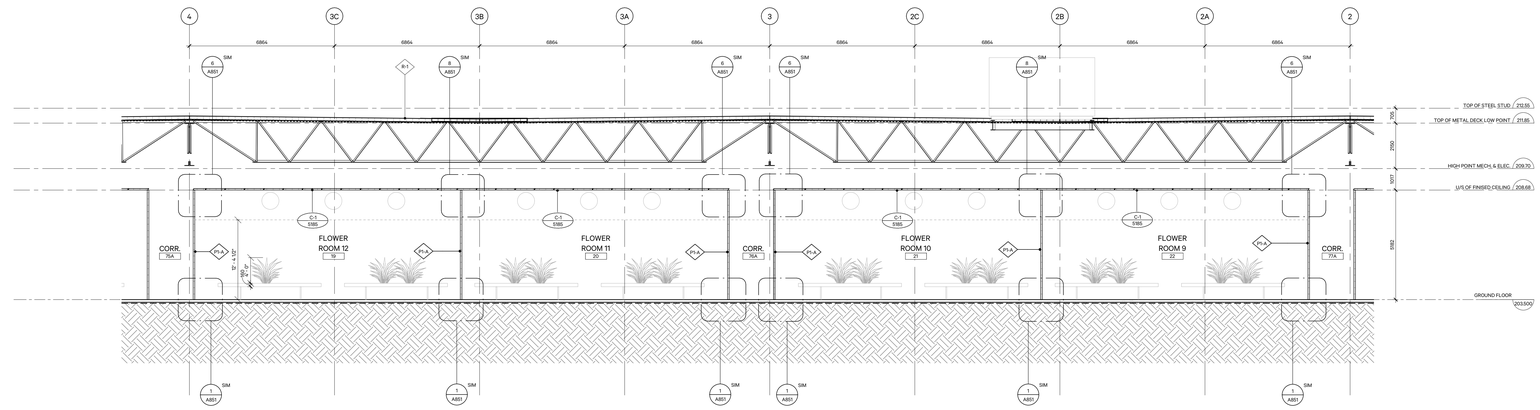

3 A401 TYP. NORTH TO SOUTH ELEVATION
1 : 100

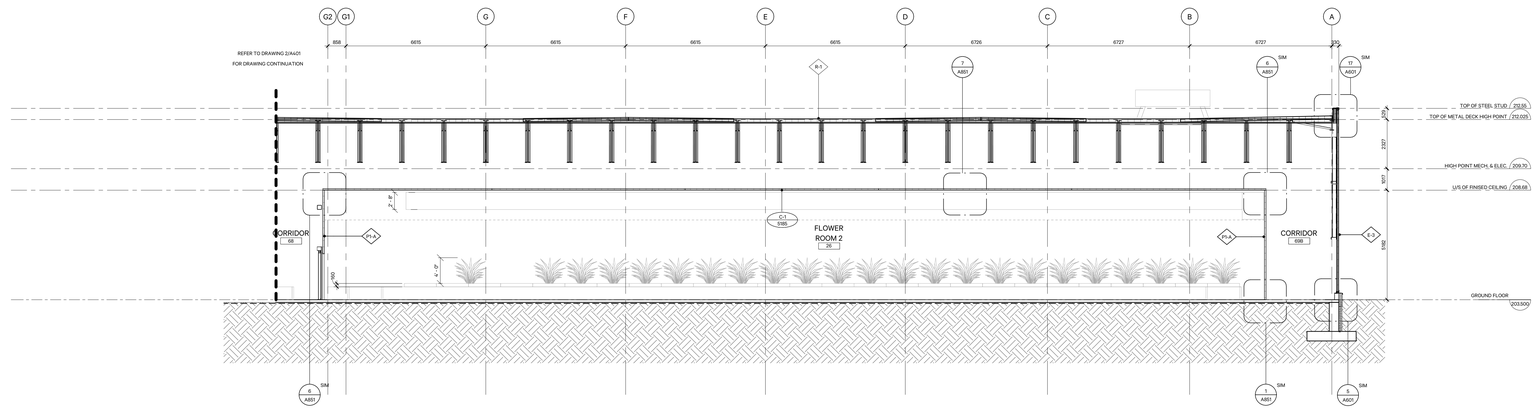

2 A401 FLOWER ROOM EAST SECTION
1 : 100

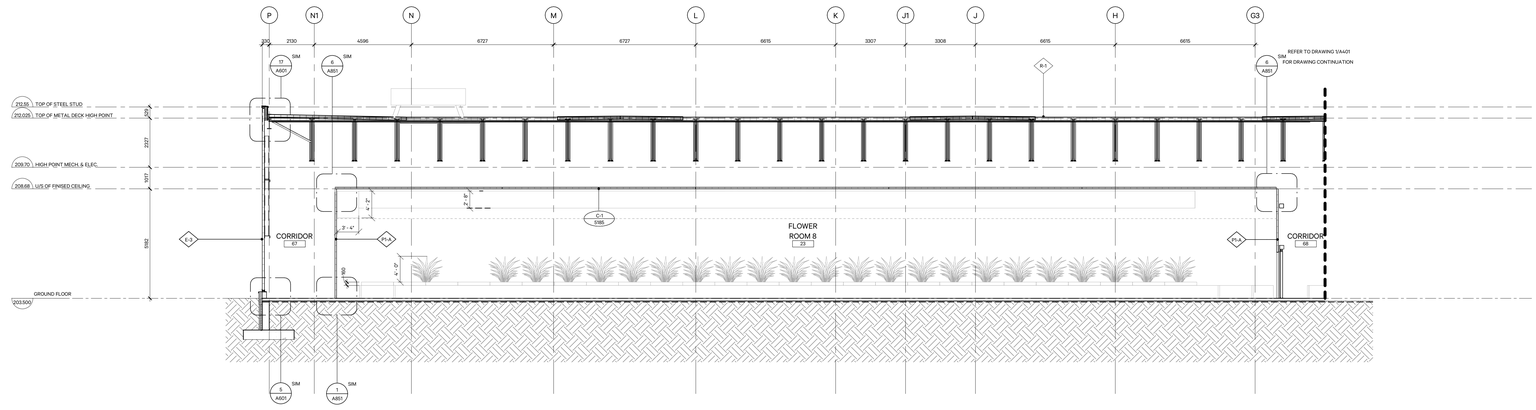

1 A401 FLOWER ROOM WEST SECTION
1 : 100

COPYRIGHT RESERVED. THIS DESIGN AND DRAWINGS ARE THE EXCLUSIVE PROPERTY OF THE DESIGNER AND CANNOT BE USED FOR ANY PURPOSE WITHOUT THE WRITTEN CONSENT OF THE DESIGNER.

THIS DRAWING IS NOT TO BE USED FOR CONSTRUCTION UNTIL ISSUED FOR THAT PURPOSE BY THE DESIGNER.

PRIOR TO COMMENCEMENT OF THE WORK THE CONTRACTOR SHALL VERIFY ALL DIMENSIONS, DATUMS AND LEVELS TO IDENTIFY ANY ERRORS AND OMISSIONS, AND ANY SUCH DISCREPANCIES BETWEEN THIS DRAWING AND THE FULL CONTRACT DOCUMENTS, AND BRING THESE ITEMS TO THE ATTENTION OF THE OWNER FOR CLARIFICATION.

NO.	DATE	REVISION / ISSUANCE

NOTES:

ARCHITECTURAL TAGS

R-#	ROOF TYPE TAG
E-#	EXTERIOR WALL TYPE TAG
P-#	INTERIOR PARTITION TYPE
C-#	CEILING TYPE

MECHANICAL

ELECTRICAL

STRUCTURAL

GEOTECHNICAL

CIVIL

PEACE NATURALS PROJECT

BUILDING FLOWER ROOM SECTIONS

PROJECT	41702	DRAWN	R.B.
SCALE	As indicated	CHECKED	S.A.
DATE	11/21/16	PLOTTED	25/01/2017 10:35:58 AM

A401

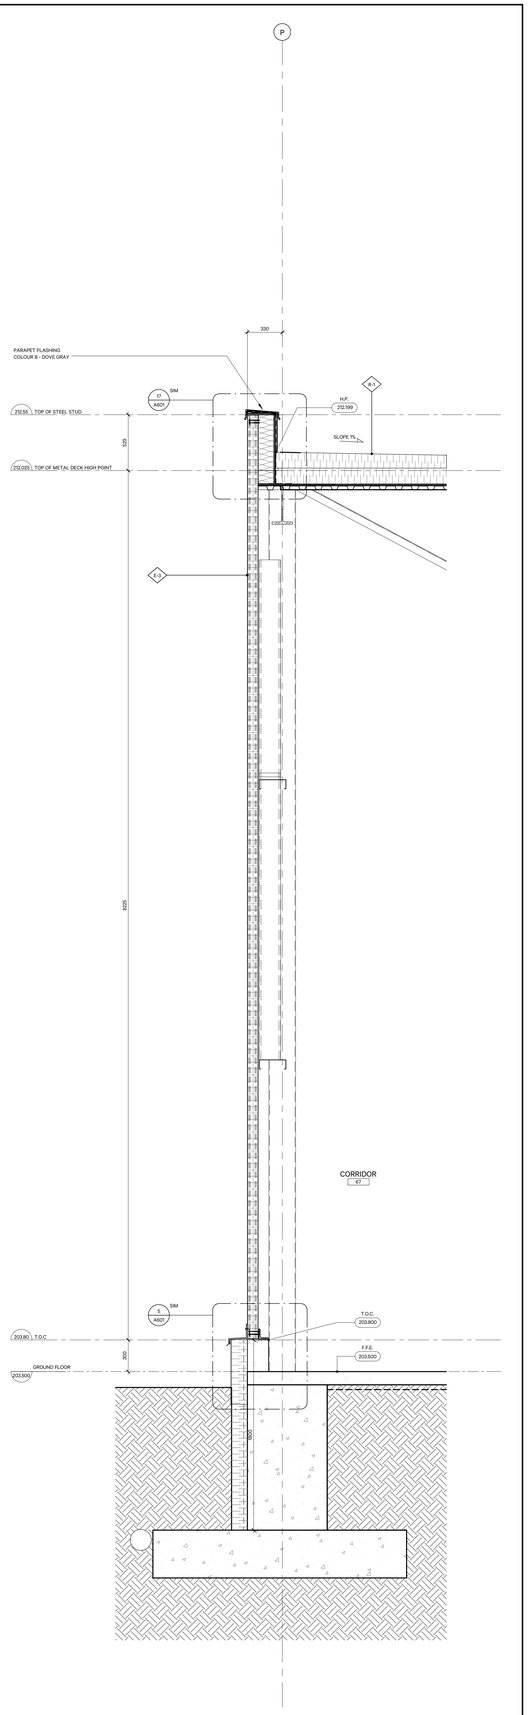

4 A501 TYP. EXTERIOR WALL SECTION
1 : 20

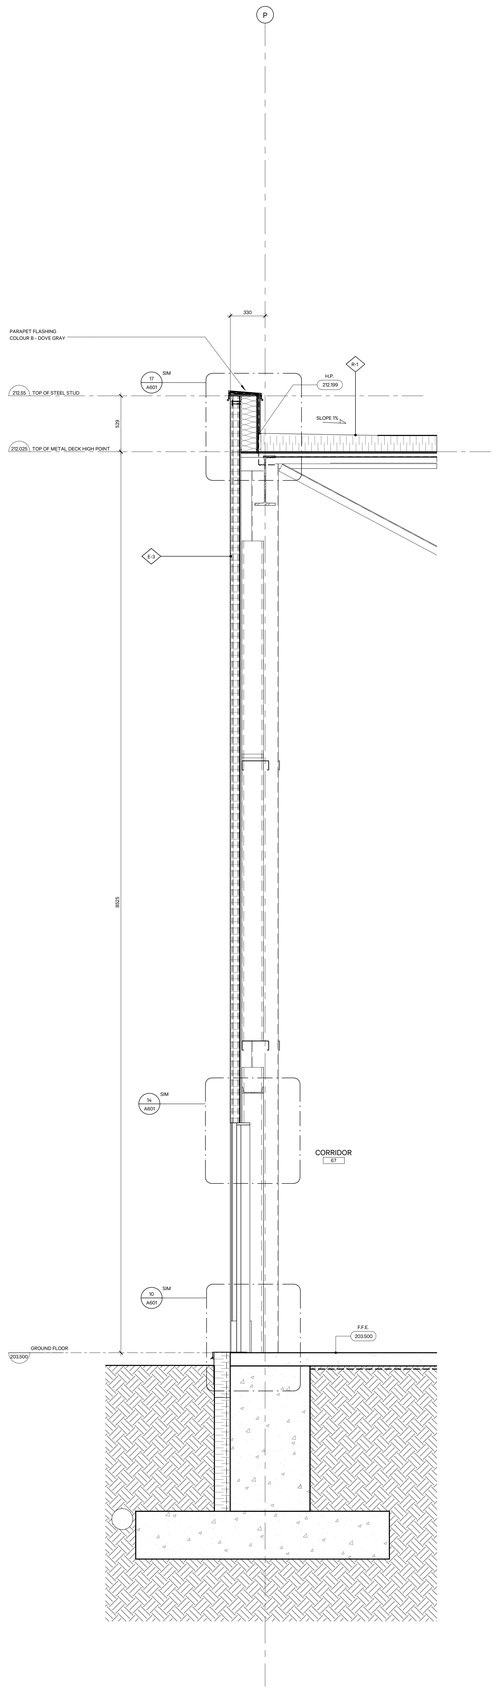

3 A501 TYP. EXTERIOR WALL SECTION WITH DOOR
1 : 20

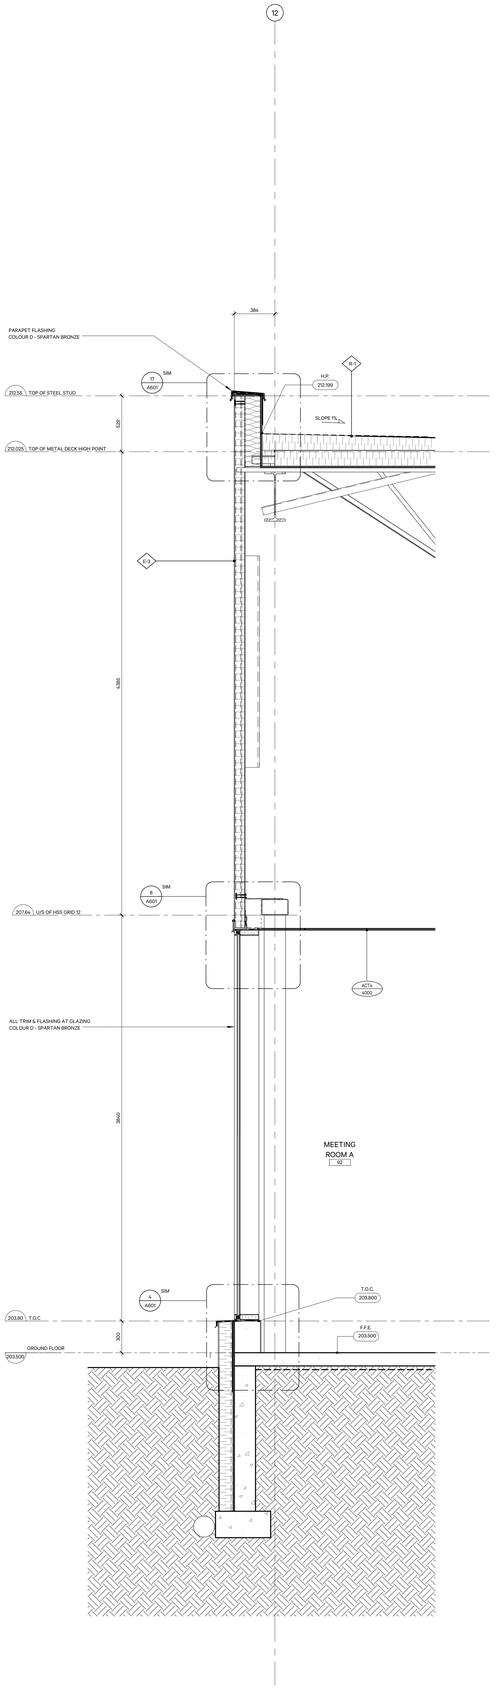

2 A501 TYP. EXTERIOR NORTH GLAZED WALL SECTION
1 : 20

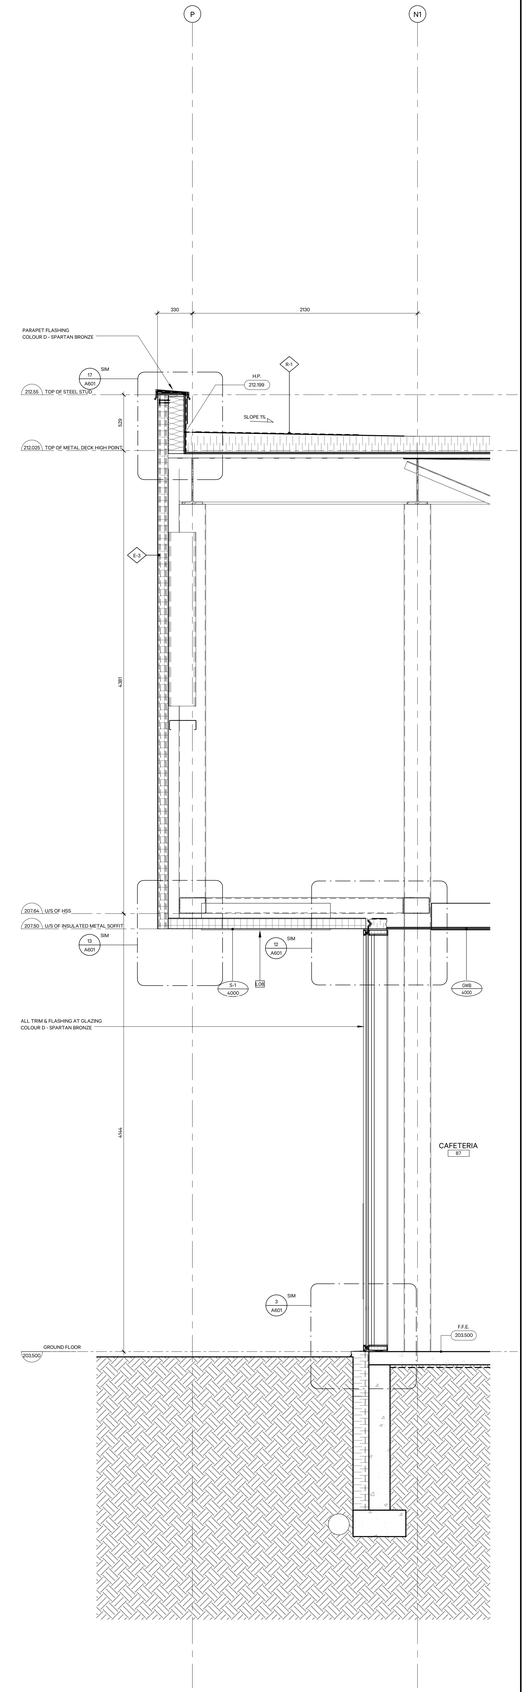

1 A501 TYP. EXTERIOR GLAZED WALL SECTION
1 : 20

COPYRIGHT RESERVED. THIS DESIGN AND DRAWINGS ARE THE EXCLUSIVE PROPERTY OF THE DESIGNER AND CANNOT BE USED FOR ANY PURPOSE WITHOUT THE WRITTEN CONSENT OF THE DESIGNER.

THIS DRAWING IS NOT TO BE USED FOR CONSTRUCTION UNTIL ISSUED FOR THAT PURPOSE BY THE DESIGNER.

PRIOR TO COMMENCEMENT OF THE WORK THE CONTRACTOR SHALL VERIFY ALL DIMENSIONS, DATUMS AND LEVELS TO IDENTIFY ANY ERRORS AND OMISSIONS, ASCERTAIN ANY DISCREPANCIES BETWEEN THIS DRAWING AND THE FULL CONTRACT DOCUMENTS, AND BRING THESE ITEMS TO THE ATTENTION OF THE OWNER FOR CLARIFICATION.

NO.	DATE	REVISION / ISSUANCE

NOTES:

ⓢ	SPRINKLER
L01A	LINEAR PENDANT DIRECT/INDIRECT 7'-0"
L01B	LINEAR PENDANT DIRECT/INDIRECT 9'-0"
L01C	LINEAR PENDANT DIRECT/INDIRECT 11'-0"
L01D	LINEAR PENDANT DIRECT/INDIRECT 13'-0"
L01E	LINEAR PENDANT DIRECT/INDIRECT 17'-0"
L01F	LINEAR PENDANT DIRECT/INDIRECT 28'-0"
L02	4" SQUARE RECESSED POTLIGHT
L03	4" ROUND RECESSED POTLIGHT
L04	4" SQUARE RECESSED WALL WASHER
L05	CLEAN ROOM TROFFER 2'x2'
L06	LED TROFFER WITH LENS 2'x2'
L07	RECESSED FLOURESCENT 2'x4'
L08	LINEAR RECESSED INDOOR/OUTDOOR 4'-0"
L09	SQUARE SURFACE MOUNT 1'X1'
L10	ROUND PENDANT 1200 DIA.
L.P. 000.000	LOW POINT
H.P. 000.000	HIGH POINT
T.O.W. 000.000	TOP OF CONCRETE WALL
T.O.C. 000.000	TOP OF CONCRETE CURB
T.O.S. 000.000	TOP OF CONCRETE SLAB

MECHANICAL | ELECTRICAL

STRUCTURAL | GEOTECHNICAL

CIVIL

DTAH

PEACE NATURALS PROJECT

WALL SECTIONS

PROJECT	41702	DRAWN	R.B.
SCALE	1:20	CHECKED	S.A.
DATE	11/21/16	PLOTTED	25/07/2017 10:36:0 AM

A501

COPYRIGHT RESERVED. THIS DESIGN AND DRAWINGS ARE THE EXCLUSIVE PROPERTY OF THE DESIGNER AND CANNOT BE USED FOR ANY PURPOSE WITHOUT THE WRITTEN CONSENT OF THE DESIGNER.

THIS DRAWING IS NOT TO BE USED FOR CONSTRUCTION UNTIL ISSUED FOR THAT PURPOSE BY THE DESIGNER.

PRIOR TO COMMENCEMENT OF THE WORK THE CONTRACTOR SHALL VERIFY ALL DIMENSIONS, DATUMS AND LEVELS TO IDENTIFY ANY ERRORS AND OMISSIONS, AND ANY SUCH DISCREPANCIES BETWEEN THIS DRAWING AND THE FULL CONTRACT DOCUMENTS, AND BRING THESE ITEMS TO THE ATTENTION OF THE OWNER FOR CLARIFICATION.

NO.	DATE	REVISION / ISSUANCE

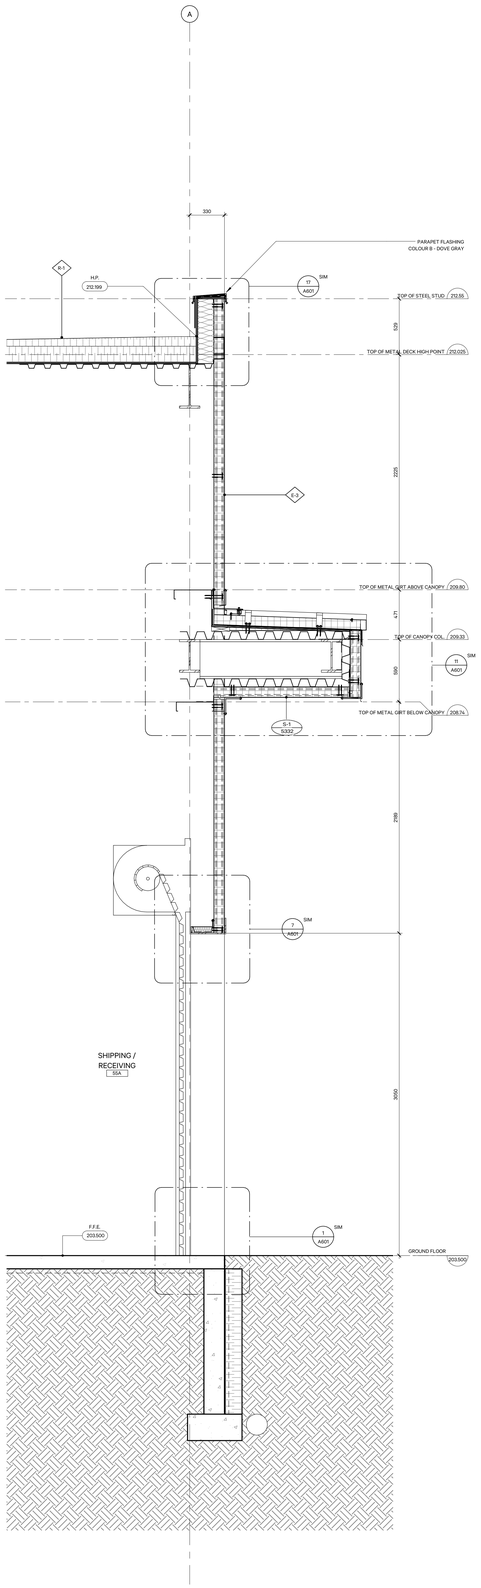

2 / A502 TYP. EX. LOADING DOOR WALL SECTION AT GRADE
1 : 20

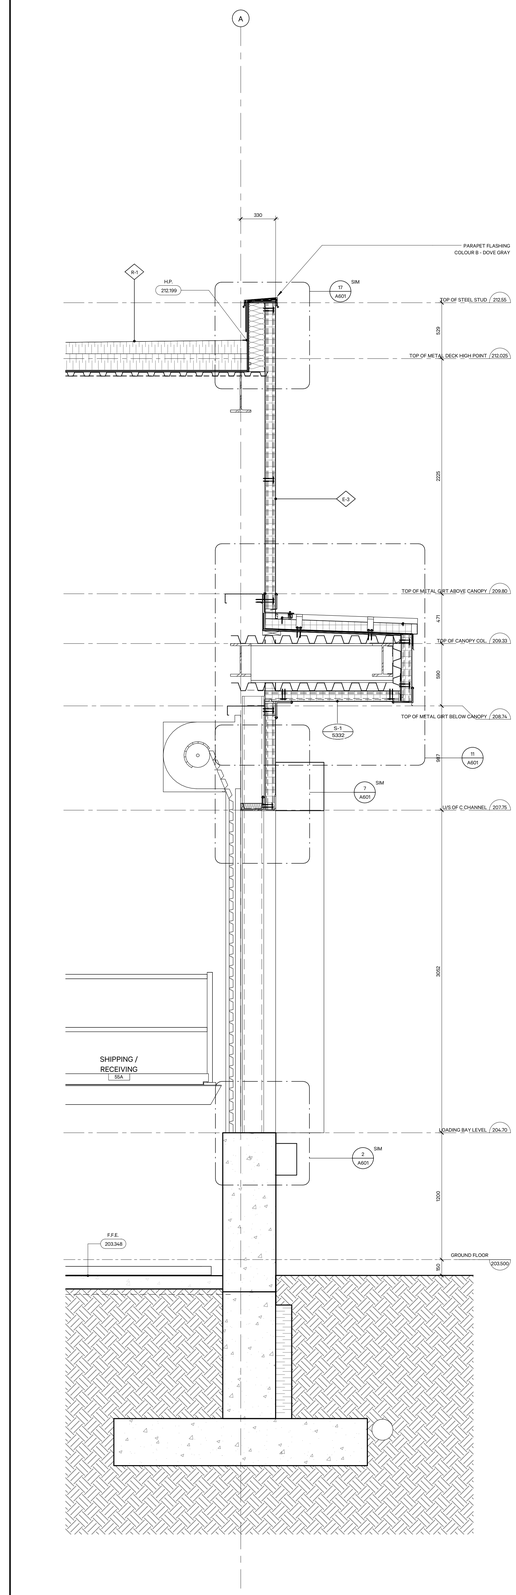

1 / A502 TYP. EXTERIOR LOADING DOOR WALL SECTION
1 : 20

NOTES:

ⓘ	SPRINKLER
L01A	LINEAR PENDANT DIRECT/INDIRECT 7'-0"
L01B	LINEAR PENDANT DIRECT/INDIRECT 9'-0"
L01C	LINEAR PENDANT DIRECT/INDIRECT 11'-0"
L01D	LINEAR PENDANT DIRECT/INDIRECT 13'-0"
L01E	LINEAR PENDANT DIRECT/INDIRECT 17'-0"
L01F	LINEAR PENDANT DIRECT/INDIRECT 28'-0"
L02	4" SQUARE RECESSED POTLIGHT
L03	4" ROUND RECESSED POTLIGHT
L04	4" SQUARE RECESSED WALL WASHER
L05	CLEAN ROOM TROFFER 2'x2'
L06	LED TROFFER WITH LENS 2'x2'
L07	RECESSED FLOURESCENT 2'x4'
L08	LINEAR RECESSED INDOOR/OUTDOOR 4'-0"
L09	SQUARE SURFACE MOUNT 1'X1'
L10	ROUND PENDANT 1200 DIA.
L.P. 000.000	LOW POINT
H.P. 000.000	HIGH POINT
T.O.W. 000.000	TOP OF CONCRETE WALL
T.O.C. 000.000	TOP OF CONCRETE CURB
T.O.S. 000.000	TOP OF CONCRETE SLAB

MECHANICAL

ELECTRICAL

STRUCTURAL

GEOTECHNICAL

CIVIL

DTH

PEACE NATURALS PROJECT

WALL SECTIONS

PROJECT	41702	DRAWN	R.B.
SCALE	1 : 20	CHECKED	S.A.
DATE	06/12/17	PLOTTED	25/07/2017 10:36:09 AM

A502

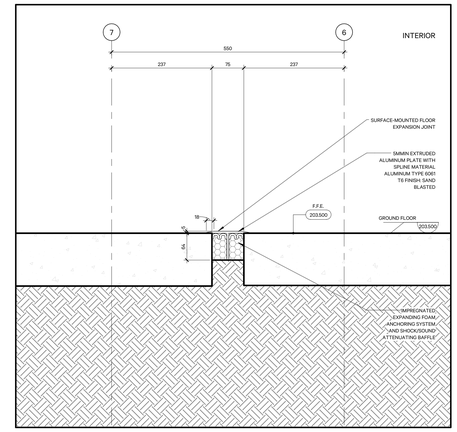

16 A602 TYP. SECTION EXPANSION JOINT AT SLAB
1 : 5

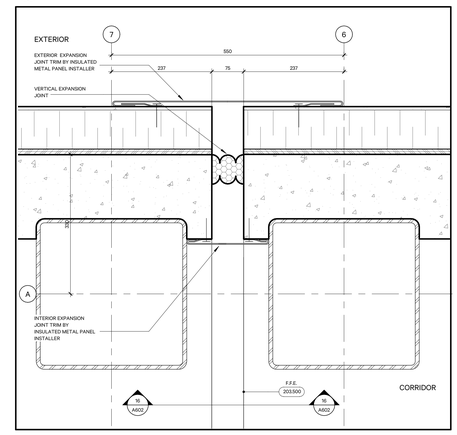

11 A602 TYP. PLAN EXPANSION JOINT PLAN DETAIL AT SLAB
1 : 5

 

5 A602 TYP. LOADING ROLL UP DOOR DETAIL
1 : 5

 

4 A602 TYP. DOOR JAMB DETAIL
1 : 5

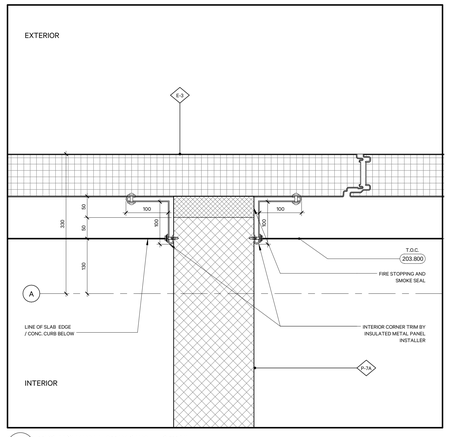

3 A602 TYP. CORNER DETAIL
1 : 5

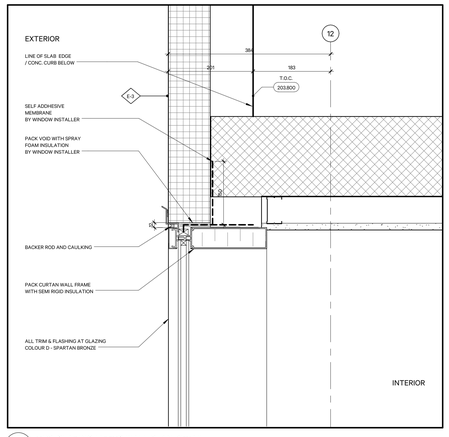

2 A602 TYP. GLAZING CORNER
1 : 5

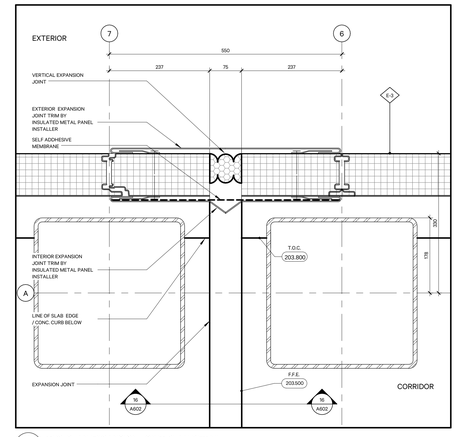

1 A602 TYP. WALL AT GLAZING
1 : 5

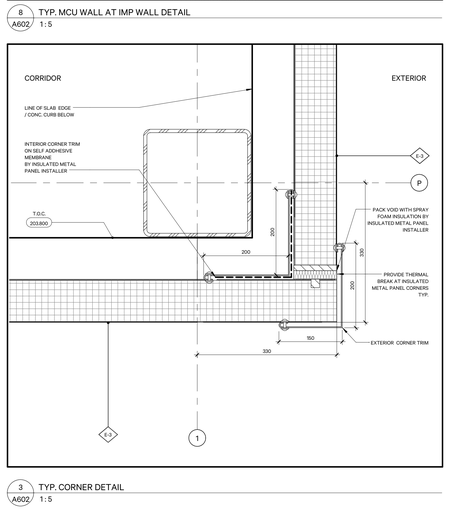

8 A602 TYP. MCU WALL AT IMP WALL DETAIL
1 : 5

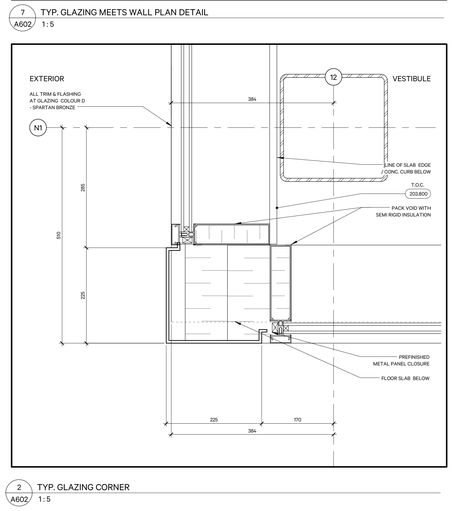

7 A602 TYP. GLAZING MEETS WALL PLAN DETAIL
1 : 5

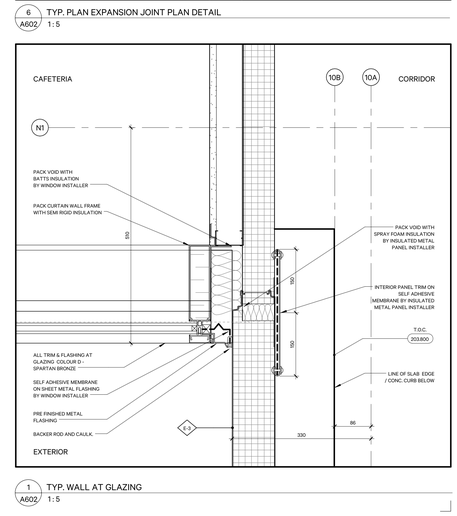

6 A602 TYP. PLAN EXPANSION JOINT PLAN DETAIL
1 : 5

COPYRIGHT RESERVED. THIS DESIGN AND DRAWINGS ARE THE EXCLUSIVE PROPERTY OF THE DESIGNER AND CANNOT BE USED FOR ANY PURPOSE WITHOUT THE WRITTEN CONSENT OF THE DESIGNER.

THIS DRAWING IS NOT TO BE USED FOR CONSTRUCTION UNTIL ISSUED FOR THAT PURPOSE BY THE DESIGNER.

PRIOR TO COMMENCEMENT OF THE WORK THE CONTRACTOR SHALL VERIFY ALL DIMENSIONS, DATUMS AND LEVELS TO IDENTIFY ANY ERRORS AND OMISSIONS, ASCERTAIN ANY DISCREPANCIES BETWEEN THIS DRAWING AND THE FULL CONTRACT DOCUMENTS, AND BRING THESE ITEMS TO THE ATTENTION OF THE OWNER FOR CLARIFICATION.

NO.	DATE	REVISION / ISSUANCE

NOTES:

MECHANICAL ELECTRICAL

STRUCTURAL GEOTECHNICAL

CIVIL

DTH

PEACE NATURALS PROJECT

PLAN DETAILS

PROJECT	47102	DRAWN	R.B.
SCALE	1 : 5	CHECKED	S.A.
DATE	06/01/17	PLOTTED	25/07/2017 10:30:26 AM

A602

COPYRIGHT RESERVED. THIS DESIGN AND DRAWINGS ARE THE EXCLUSIVE PROPERTY OF THE DESIGNER AND CANNOT BE USED FOR ANY PURPOSE WITHOUT THE WRITTEN CONSENT OF THE DESIGNER.

THIS DRAWING IS NOT TO BE USED FOR CONSTRUCTION UNTIL ISSUED FOR THAT PURPOSE BY THE DESIGNER.

PRIOR TO COMMENCEMENT OF THE WORK THE CONTRACTOR SHALL VERIFY ALL DIMENSIONS, DATUMS AND LEVELS TO IDENTIFY ANY ERRORS AND OMISSIONS, ASCERTAIN ANY DISCREPANCIES BETWEEN THIS DRAWING AND THE FULL CONTRACT DOCUMENTS, AND BRING THESE ITEMS TO THE ATTENTION OF THE OWNER FOR CLARIFICATION.

NO.	DATE	REVISION / ISSUANCE

NOTES:

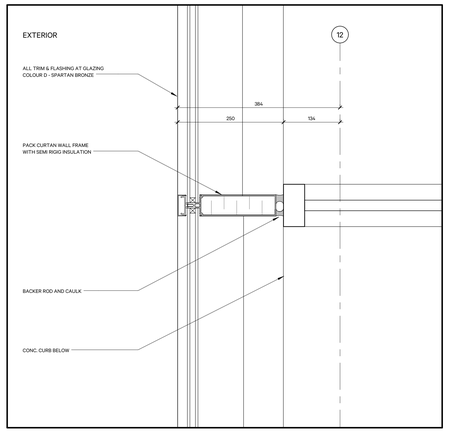

10 A851 1 : 5 TYP. EXT.GLAZING AT INTERIOR GLAZING PLAN DETAIL

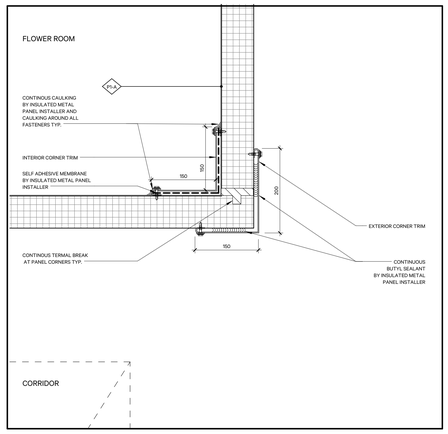

9 A851 1 : 5 TYP. INSULATED PANEL CORNER PLAN DETAIL

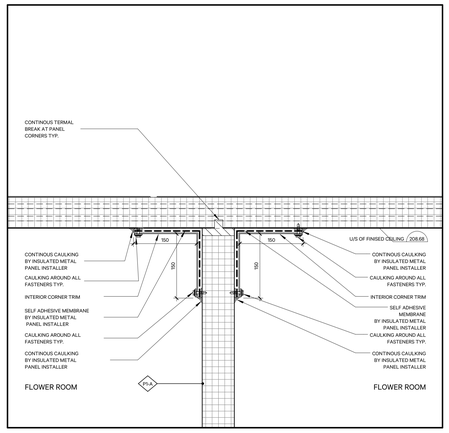

8 A851 1 : 5 TYP. I.M.P. WALL TO CEILING SECTION DETAIL

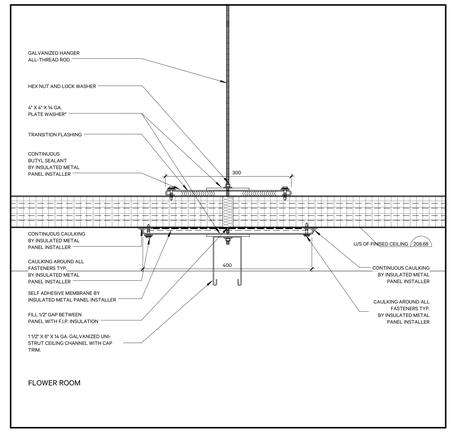

7 A851 1 : 5 TYP. PANEL DETAIL AT CEILING

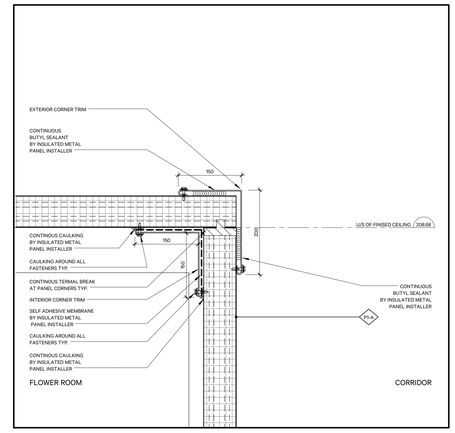

6 A851 1 : 5 TYP. WALL AT CEILING CORNER DETAIL

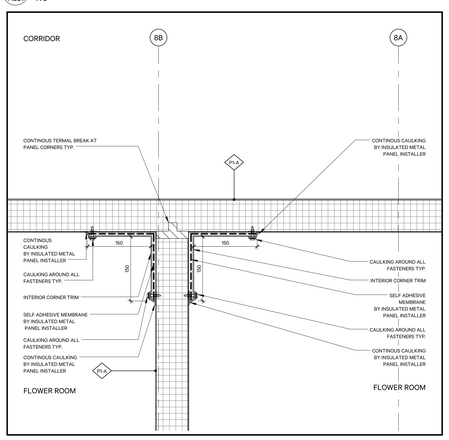

5 A851 1 : 5 TYP. I.M.P. AT I.M.P. PLAN DETAIL

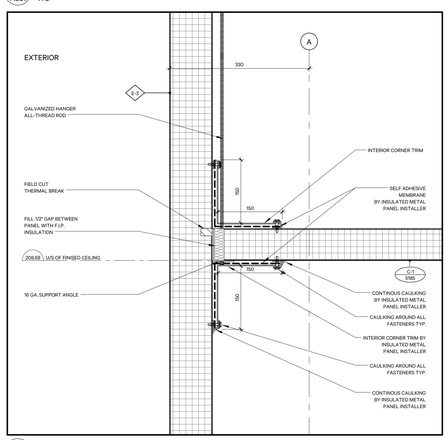

4 A851 1 : 5 TYP EXTERIOR WALL AT METAL PANEL CEILING

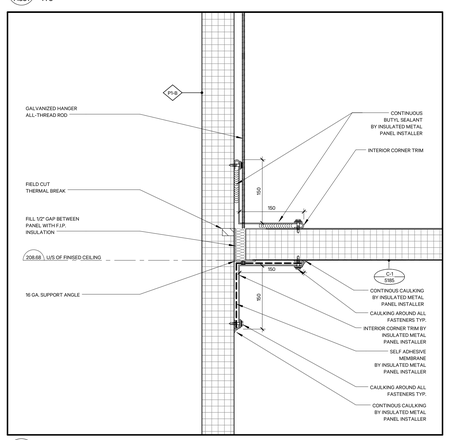

3 A851 1 : 5 TYP. INTERIOR WALL AT METAL PANEL CEILING

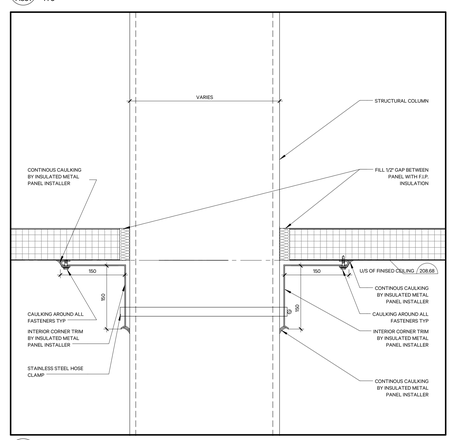

2 A851 1 : 5 TYP. CTRUCTURAL COLUMN AT IMP CEILING

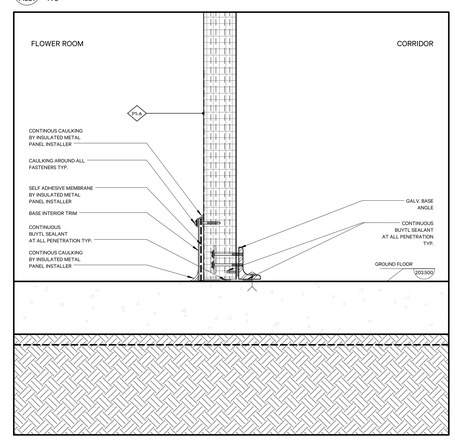

1 A851 1 : 5 TYP. INTERIOR PANEL AT SLAB / BASE DETAIL

MECHANICAL **ELECTRICAL**

STRUCTURAL **GEOTECHNICAL**

CIVIL

PEACE NATURALS PROJECT

INTERIOR DETAILS

PROJECT	41702	DRAWN	R.B.
SCALE	1 : 5	CHECKED	S.A.
DATE	06/15/17	PLOTTED	25/07/2017 10:36:20 AM

A851

PEACE NATURALS DOOR SCHEDULE

	DOOR				FRAME			FIRE RAITING									
DOOR.NO.	DOOR TYPE	WIDTH	HEIGHT	PANEL MATERIAL	FRAME TYPE	FRAME MATERIAL	FRAME FINISH	F.F.R. DOOR	F.F.R. WALL	TEMP. RISE LABEL	PANIC HARDWARE	SELF CLOSURE	THRESHOLD	WEATHER STRIPPING	AUTO OPEN	LOCK HARDWARE	REMARKS
01-A	C	915	2135	IMP							■		■	■		■	
01-B	C	915	2135	IMP							■		■	■		■	
01-C	D	6095	2175	IMP									■	■		■	
02-A	C	915	2135	IMP							■		■	■		■	
02-B	C	915	2135	IMP							■		■	■		■	
02-C	D	6095	2175	IMP									■	■		■	
03-A	C	915	2135	IMP							■		■	■		■	
03-B	C	915	2135	IMP							■		■	■		■	
03-C	D	6095	2175	IMP									■	■		■	
04-A	C	915	2135	IMP							■		■	■		■	
04-B	C	915	2135	IMP							■		■	■		■	
04-C	D	6095	2175	IMP									■	■		■	
05-A	C	915	2135	IMP							■		■	■		■	
06-A	C	915	2135	IMP							■		■	■		■	
06-B	C	915	2135	IMP							■		■	■		■	
07-A	C	915	2135	IMP							■		■	■		■	
07-B	C	915	2135	IMP							■		■	■		■	
08-A	C	915	2135	IMP							■		■	■		■	
09-A	C	915	2135	IMP							■		■	■		■	
10-A	C	915	2135	IMP							■		■	■		■	
10-B	C	915	2135	IMP							■		■	■		■	
11-A	C	915	2135	IMP							■		■	■		■	
11-B	C	915	2135	IMP							■		■	■		■	
11-C	C	915	2135	IMP							■		■	■		■	
13-A	C	915	2135	IMP							■		■	■		■	
13-B	C	915	2135	IMP							■		■	■		■	
13-C	D	6095	2175	IMP									■	■		■	
14-A	C	915	2135	IMP							■		■	■		■	
14-B	C	915	2135	IMP							■		■	■		■	
14-C	D	6095	2175	IMP									■	■		■	
15-A	C	915	2135	IMP							■		■	■		■	
15-B	C	915	2135	IMP							■		■	■		■	
15-C	D	6095	2175	IMP									■	■		■	
16-A	C	915	2135	IMP							■		■	■		■	
16-B	C	915	2135	IMP							■		■	■		■	
16C	D	6095	2175	IMP									■	■		■	
17-A	C	915	2135	IMP							■		■	■		■	
17-B	C	915	2135	IMP							■		■	■		■	
17-C	D	6095	2175	IMP									■	■		■	
18-A	C	915	2135	IMP							■		■	■		■	
18-B	C	915	2135	IMP							■		■	■		■	
18-C	D	6095	2175	IMP									■	■		■	
19-B	C	915	2135	IMP							■		■	■		■	
19-C	D	6095	2175	IMP									■	■		■	
20-A	C	915	2135	IMP							■		■	■		■	
20-A	C	915	2135	IMP							■		■	■		■	
20-B	C	915	2135	IMP							■		■	■		■	
20-C	D	6095	2175	IMP									■	■		■	
21-A	C	915	2135	IMP							■		■	■		■	
21-B	C	915	2135	IMP							■		■	■		■	
21-C	D	6095	2175	IMP									■	■		■	
22-A	C	915	2135	IMP							■		■	■		■	
22-B	C	915	2135	IMP							■		■	■		■	
22-C	D	6095	2175	IMP									■	■		■	
23-A	C	915	2135	IMP							■		■	■		■	
23-B	C	915	2135	IMP							■		■	■		■	
23-C	D	6095	2175	IMP									■	■		■	
24-A	C	915	2135	IMP							■		■	■		■	
24-B	C	915	2135	IMP							■		■	■		■	
24-C	D	6095	2175	IMP									■	■		■	
25-A	C	915	2135	IMP							■		■	■		■	
25-A	C	915	2135	IMP							■		■	■		■	
25-B	C	915	2135	IMP							■		■	■		■	
25-C	D	6095	2175	IMP									■	■		■	
26-A	C	915	2135	IMP							■		■	■		■	
26-B	C	915	2135	IMP							■		■	■		■	
26-C	D	6095	2175	IMP									■	■		■	
27-A	C	915	2135	IMP							■		■	■		■	
27-B	C	915	2135	IMP							■		■	■		■	
27-C	D	6095	2175	IMP									■	■		■	
28-A	C	915	2135	IMP							■		■	■		■	
28-B	C	915	2135	IMP							■		■	■		■	
28-C	D	6095	2175	IMP									■	■		■	
29-B	C	915	2135	IMP							■		■	■		■	
29-C	D	6095	2175	IMP									■	■		■	
30-A	C	915	2135	IMP							■		■	■		■	
30-B	C	915	2135	IMP							■		■	■		■	
30-C	D	6095	2175	IMP									■	■		■	
32A-A	C	915	2135	IMP							■		■	■		■	
32B	C	915	2135	IMP							■		■	■		■	
32B-A	C	915	2135	IMP							■		■	■		■	
32B-B	C	915	2135	IMP							■		■	■		■	
32C	C	915	2135	IMP							■		■	■		■	
32D	C	915	2135	IMP							■		■	■		■	
32E	C	915	2135	IMP							■		■	■		■	
32F	C	915	2135	IMP							■		■	■		■	
32G	C	915	2135	IMP							■		■	■		■	
32H	C	915	2135	IMP							■		■	■		■	
32J	C	915	2135	IMP							■		■	■		■	
32K	C	915	2135	IMP							■		■	■		■	
32P	C	915	2135	IMP							■		■	■		■	
32R	C	915	2135	IMP							■		■	■		■	
32T	C	915	2135	IMP							■		■	■		■	
32U	C	915	2135	IMP							■		■	■		■	
32V	C	915	2135	IMP							■		■	■		■	
32W	C	915	2135	IMP							■		■	■		■	
32X	C	915	2135	IMP							■		■	■		■	
32Y	C	915	2135	IMP							■		■	■		■	
32Z	C	915	2135	IMP							■		■	■		■	
36-A	C	915	2135	IMP							■		■	■		■	
36-B	C	915	2135	IMP							■		■	■		■	
36-C	D	6095	2175	IMP									■	■		■	
37-A	C	915	2135	IMP							■		■	■		■	
37-B	C	915	2135	IMP							■		■	■		■	
37-C	D	6095	2175	IMP									■	■		■	
38-A	C	915	2135	IMP							■		■	■		■	
38-B	C	915	2135	IMP							■		■	■		■	
38-C	D	6095	2175	IMP									■	■		■	
39-A	C	915	2135	IMP							■		■	■		■	
39-B	C	915	2135	IMP							■		■	■		■	
39-C	D	6095	2175	IMP									■	■		■	
40-B	C	915	2135	IMP							■		■	■		■	
40-C	D	6095	2175	IMP									■	■		■	
41-A	C	915	2135	IMP							■		■	■		■	
41-B	C	915	2135	IMP							■		■	■		■	
41-C	D	6095	2175	IMP									■	■		■	
42-A	C	915	2135	IMP							■		■	■		■	
42-B	C	915	2135	IMP							■		■	■		■	
42-C	C	915	2135	IMP							■		■	■		■	
42-D	C	915	2135	IMP							■		■	■		■	
42-E	C	915	2135	IMP							■		■	■		■	
42-G	C	915	2135	IMP							■		■	■		■	
42-P	C	915	2135	IMP							■		■	■		■	
43-A	C	915	2135	IMP							■		■	■		■	
43-B	C	915	2135	IMP							■		■	■		■	
44-A	C	915	2135	IMP							■		■	■		■	
44-B	C	915	2135	IMP							■		■	■		■	
45-A	C	915	2135	IMP							■		■	■		■	
45-B	C	915	2135	IMP							■		■	■		■	

PEACE NATURALS DOOR SCHEDULE

	DOOR				FRAME			FIRE RAITING									
DOOR.NO.	DOOR TYPE	WIDTH	HEIGHT	PANEL MATERIAL	FRAME TYPE	FRAME MATERIAL	FRAME FINISH	F.F.R. DOOR	F.F.R. WALL	TEMP. RISE LABEL	PANIC HARDWARE	SELF CLOSURE	THRESHOLD	WEATHER STRIPPING	AUTO OPEN	LOCK HARDWARE	REMARKS
45-A	C	915	2135	IMP							■		■	■		■	
45-B	C	915	2135	IMP							■		■	■		■	
54B	C	915	2135	IMP							■		■	■		■	
59B-A	C	915	2135	IMP							■		■	■		■	
59B-B	C	915	2135	IMP							■		■	■		■	
59C-A	C	915	2135	IMP							■		■	■		■	
59C-B	C	915	2135	IMP							■		■	■		■	
60B-A	C	915	2135	IMP							■		■	■		■	
60B-B	C	915	2135	IMP							■		■	■		■	
60C-A	C	915	2135	IMP							■		■	■		■	
60C-B	C	915	2135	IMP							■		■	■		■	
62-A	C	915	2135	IMP							■		■	■		■	
62-C	C	915	2135	IMP							■		■	■		■	
65B-A	C	915	2135	IMP							■		■	■		■	
65B-B	C	915	2135	IMP							■		■	■		■	
65C-A	C	915	2135	IMP							■		■	■		■	
65C-B	C	915	2135	IMP							■		■	■		■	
66B-A	C	915	2135	IMP							■		■	■		■	
66B-B	C	915	2135	IMP							■		■	■		■	
66C-A	C	915	2135	IMP							■		■	■		■	
66C-B	C	915	2135	IMP							■		■	■		■	
82A	C	915	2135	IMP							■		■	■		■	
82A-A	C	915	2135	IMP							■		■	■		■	
83A	C	915	2135	IMP							■		■	■		■	

PEACE NATURALS DOOR SCHEDULE OVER HEAD DOORS

	DOOR				FRAME			FIRE RAITING									
DOOR.NO.	DOOR TYPE	WIDTH	HEIGHT	PANEL MATERIAL	FRAME TYPE	FRAME MATERIAL	FRAME FINISH	F.F.R. DOOR	F.F.R. WALL	TEMP. RISE LABEL	PANIC HARDWARE	SELF CLOSURE	THRESHOLD	WEATHER STRIPPING	AUTO OPEN	LOCK HARDWARE	REMARKS
49-F	H	6300	3000	MTL	D	-	-	-	-	-	-	-	-	■	-	■	
49-G	H	6300	3000	MTL	D	-	-	-	-	-	-	-	-	■	-	■	
55A-B	H	2745	3060	MTL	D	-	-	-	-	-	-	-	-	■	-	■	
55A-C	H	2745	3060	MTL	D	-	-	-	-	-	-	-	-	■	-	■	
55A-D	H	2745	3060	MTL	D	-	-	-	-	-	-	-	-	■	-	■	
56-B	H	2500	3000	MTL	D	-	-	-	-	-	-	-	-	■	-	■	
61A-A	H	2500	3000	MTL	D	-	-	-	-	-	-	-	-	■	-	■	
61A-B	H	2500	3000	MTL	D	-	-	-	-	-	-	-	-	■	-	■	
62-B	H	2500	3000	MTL	D	-	-	-	-	-	-	-	-	■	-	■	

PEACE NATURALS DOOR SCHEDULE INTERIOR

	DOOR				FRAME			FIRE RAITING									
DOOR.NO.	DOOR TYPE	WIDTH	HEIGHT	PANEL MATERIAL	FRAME TYPE	FRAME MATERIAL	FRAME FINISH	F.F.R. DOOR	F.F.R. WALL	TEMP. RISE LABEL	PANIC HARDWARE	SELF CLOSURE	THRESHOLD	WEATHER STRIPPING	AUTO OPEN	LOCK HARDWARE	REMARKS
7B-A		1040	2175	HM	A	HM	PRE	-	-		-	-	-	■		■	
29-D		1525	2286					-									
31-A	C2	1235	2130		F1	HM	PT	-	-	■	■	■	■	■	■	■	
31B-A	A	1040	2175	HM	A	HM	PRE	-	-		-	-	-	■		■	
33	G1	915	2135		F3	WD	PT	-	-	■	-	-	-	-	-	-	
34	G1	915	2135		F3	WD	PT	-	-	■	-	-	-	-	-	-	
35A	G1	915	2135		F3	WD	PT	-	-	■	-	-	-	-	-	-	
35B	G1	915	2135		F3	WD	PT	-	-	■	-	-	-	-	-	-	
42-H	C2	930	2125		F1	HM	PT	-	-	■	■	■	■	■	■	■	
48		1420	2175					-									
49-A	G1	915	2140		F3	WD	PT	-	-	■	-	-	-	-	-	-	
49-B		1420	2175					-									
49-C		1420	2175					-									
49-F	H	6300	3000	MTL	D	-	-	-	-	-	-	-	-	■	-	■	
49-G	H	6300	3000	MTL	D	-	-	-	-	-	-	-	-	■	-	■	
50	G1	915	2140		F3	WD	PT	-	-	■	-	-	-	-	-	-	
50-Q								-									
50-R	G1	915	2140		F3	WD	PT	-	-	■	-	-	-	-	-	-	
50-RB	A	940	4000	HM	A	HM	PRE	-	-		-	-	-	■		■	
51	G1	915	2140		F3	WD	PT	-	-	■	-	-	-	-	-	-	
52A-A		1420	2175					-									
52B-A		1420	2175					-									
52B-B		1420	2175					-									
53A-A								-									
53A-B								-									
53D								-									
53E								-									
53H	G1	915	2135		F3	WD	PT	-	-	■	-	-	-	-	-	-	
53L								-									
53M								-									
53R								-									
53U								-									
54A-A	G1	915	2140		F3	WD	PT	-	-	■	-	-	-	-	-	-	
54A-AB	A	940	4000	HM	A	HM	PRE	-	-		-	-	-	■		■	
55A-B	H	2745	3060	MTL	D	-	-	-	-	-	-	-	-	■	-	■	
55A-C	H	2745	3060	MTL	D	-	-	-	-	-	-	-	-	■	-	■	
55A-D	H	2745	3060	MTL	D	-	-	-	-	-	-	-	-	■	-	■	
55B		1420	2175					-									
56-A	G1	915	2140		F3	WD	PT	-	-	■	-	-	-	-	-	-	
56-A	C2	1235	2130		F1	HM	PT	-	-	■	■	■	■	■	■	■	
56-B	H	2500	3000	MTL	D	-	-	-	-	-	-	-	-	■	-	■	
61A-A	H	2500	3000	MTL	D	-	-	-	-	-	-	-	-	■	-	■	
61A-B	H	2500	3000	MTL	D	-	-	-	-	-	-	-	-	■	-	■	
61B-A	A	1040	2175	HM	A	HM	PRE	-	-		-	-	-	■		■	
61C-A	A	1040	2175	HM	A	HM	PRE	-	-		-	-	-	■		■	
62-B	H	2500	3000	MTL	D	-	-	-	-	-	-	-	-	■	-	■	
62-D	G1	915	2140		F3	WD	PT	-	-	■	-	-	-	-	-	-	
67-A		1040	2175	HM	A	HM	PRE	-	-		-	-	-	■		■	
68-A		1040	2175	HM	A	HM	PRE	-	-		-	-	-	■		■	
69A-A	A	1040	2175	HM	A	HM	PRE	-	-		-	-	-	■		■	
69A-B	A	1040	2175	HM	A	HM	PRE	-	-		-	-	-	■		■	
70-A	A	1040	2175	HM	A	HM	PRE	-	-		-	-	-	■		■	
71-A	A	1040	2175	HM	A	HM	PRE	-	-		-	-	-	■		■	
72A-A	A	1040	2175	HM	A	HM	PRE	-	-		-	-	-	■		■	
73A-A	A	1040	2175	HM	A	HM	PRE	-	-		-	-	-	■		■	
73B-A	A	1040	2175	HM	A	HM	PRE	-	-		-	-	-	■		■	
74A-A	A	1040	2175	HM	A	HM	PRE	-	-		-	-	-	■		■	
74B-A	A	1040	2175	HM	A	HM	PRE	-	-		-	-	-	■		■	
75A-A		1040	2175	HM	A	HM	PRE	-	-		-	-	-	■		■	
75B-A	A	1040	2175	HM	A	HM	PRE	-	-		-	-	-	■		■	
76A-A		1040	2175	HM	A	HM	PRE	-	-		-	-	-	■		■	
77A-A		1040	2175	HM	A	HM	PRE	-	-		-	-	-	■		■	
77B-B		1040	2175	HM	A	HM	PRE	-	-		-	-	-	■		■	
78B-B		1040	2175	HM	A	HM	PRE	-	-		-	-	-	■		■	
81A-A	E1-CH	975	2998		F2	AL	PRE	-	-		-	-	-	-		-	
81B-A	E1-CH	1015	2975		F2	AL	PRE	-	-		-	-	-	-		-	
81C-A	E1-CH	975	2950		F2	AL	PRE	-	-		-	-	-	-		-	
81D-A	E1-CH	975	2950		F2	AL	PRE	-	-		-	-	-	-		-	
82B	C2	930	2125		F1	HM	PT	-	-	■	■	■	■	■	■	■	
84B		1420	2175					-									
84C		1420	2175					-									
84C-B		1420	2175					-									
86-B	A	1040	2175	HM	A	HM	PRE	-	-		-	-	-	■		■	
86-C	A	1040	2175	HM	A	HM	PRE	-	-		-	-	-	■		■	
88	G1	915	2140		F3	WD	PT	-	-	■	-	-	-	-	-	-	
89	G1	915	2140		F3	WD	PT	-	-	■	-	-	-	-	-	-	
90	G1	915	2140		F3	WD	PT	-	-	■	-	-	-	-	-	-	
91-A		1000	2000					-									
91-B		1000	2000					-									
92	E1-CH	1015	3800		F2	AL	PRE	-	-		-	-	-	-		-	
93	E1-CH	1015	2963		F2	AL	PRE	-	-		-	-	-	-		-	
94		1000	2000					-									
95	G1	915	2140		F3	WD	PT	-	-	■	-	-	-	-	-	-	
96	G1	915	2135		F3	WD	PT	-	-	■	-	-	-	-	-	-	
98	E1-CH	1015	2950		F2	AL	PRE	-	-		-	-	-	-		-	
99	E1-CH	1015	2950		F2	AL	PRE	-	-		-	-	-	-		-	
100	E1-CH	1015	2950		F2	AL	PRE	-	-		-	-	-	-		-	
102	E1-CH	1015	2950		F2	AL	PRE	-	-		-	-	-	-		-	
103	E1-CH	1015	2950		F2	AL	PRE	-	-		-	-	-	-		-	
104	E1-CH	1015	2950		F2	AL	PRE	-	-		-	-	-	-		-	
105	E1-CH	1015	2950		F2	AL	PRE	-	-		-	-	-	-		-	
106	E1-CH	1015	2950		F2	AL	PRE	-	-		-	-	-	-		-	
107	E1-CH	995	3950		F2	AL	PRE	-	-		-	-	-	-		-	
108	G1	915	2140		F3	WD	PT	-	-	■	-	-	-	-	-	-	
109-B	G1	915	2140		F3	WD	PT	-	-	■	-	-	-	-	-	-	
110	E1-CH	965	3950		F2	AL	PRE	-	-		-	-	-	-		-	
112	G1	915	2140		F3	WD	PT	-	-	■	-	-	-	-	-	-	

COPYRIGHT RESERVED. THIS DESIGN AND DRAWING ARE THE EXCLUSIVE PROPERTY OF THE DESIGNER AND CANNOT BE USED FOR ANY PURPOSE WITHOUT THE WRITTEN CONSENT OF THE DESIGNER.

THIS DRAWING IS NOT TO BE USED FOR CONSTRUCTION UNTIL ISSUED FOR THAT PURPOSE BY THE DESIGNER.

PRIOR TO COMMENCEMENT OF THE WORK THE CONTRACTOR SHALL VERIFY ALL DIMENSIONS, DATUMS AND LEVELS TO IDENTIFY ANY ERRORS AND OMISSIONS, AND/OTHAN ANY DISCREPANCIES BETWEEN THIS DRAWING AND THE FULL CONTRACT DOCUMENTS, AND BRING THESE ITEMS TO THE ATTENTION OF THE OWNER FOR CLARIFICATION.

NO.	DATE	REVISION / ISSUANCE

NOTES:

GL1	CLEAR ANNEALED GLASS
GL2	CLEAR TEMPERED SAFETY GLASS
IMP	INSULATED METAL PANEL
	OVERALL GLAZING SYSTEM U-VALUE 0.34
	MULLIONS TO BE SPARTAN BRONZE COLOUR 4

MECHANICAL ELECTRICAL

STRUCTURAL GEOTECHNICAL

CIVIL

PEACE NATURALS PROJECT

DOOR SCHEDULE - INSULATED METAL PANEL & OVER HEAD DOORS

PROJECT	41702	DRAWN	R.B.
SCALE		CHECKED	S.A.
DATE	07/06/17	PLOTTED	25/07/2017 10:36:22 AM

A1002