



Merchants Wharf
Toronto, Ontario

No.	Revision	Date
-----	----------	------

No.	Issued For	Date
-----	------------	------

AQUALINA
BAYSIDE | TORONTO

Drawing Title

Cover Sheet

Project

Aqualina
Block 1 - R1 & R2
Merchants Wharf
Toronto, ON

N.T.S.

Drawn by



Checked by

Project No.

Date

Drawing No.

A0-00

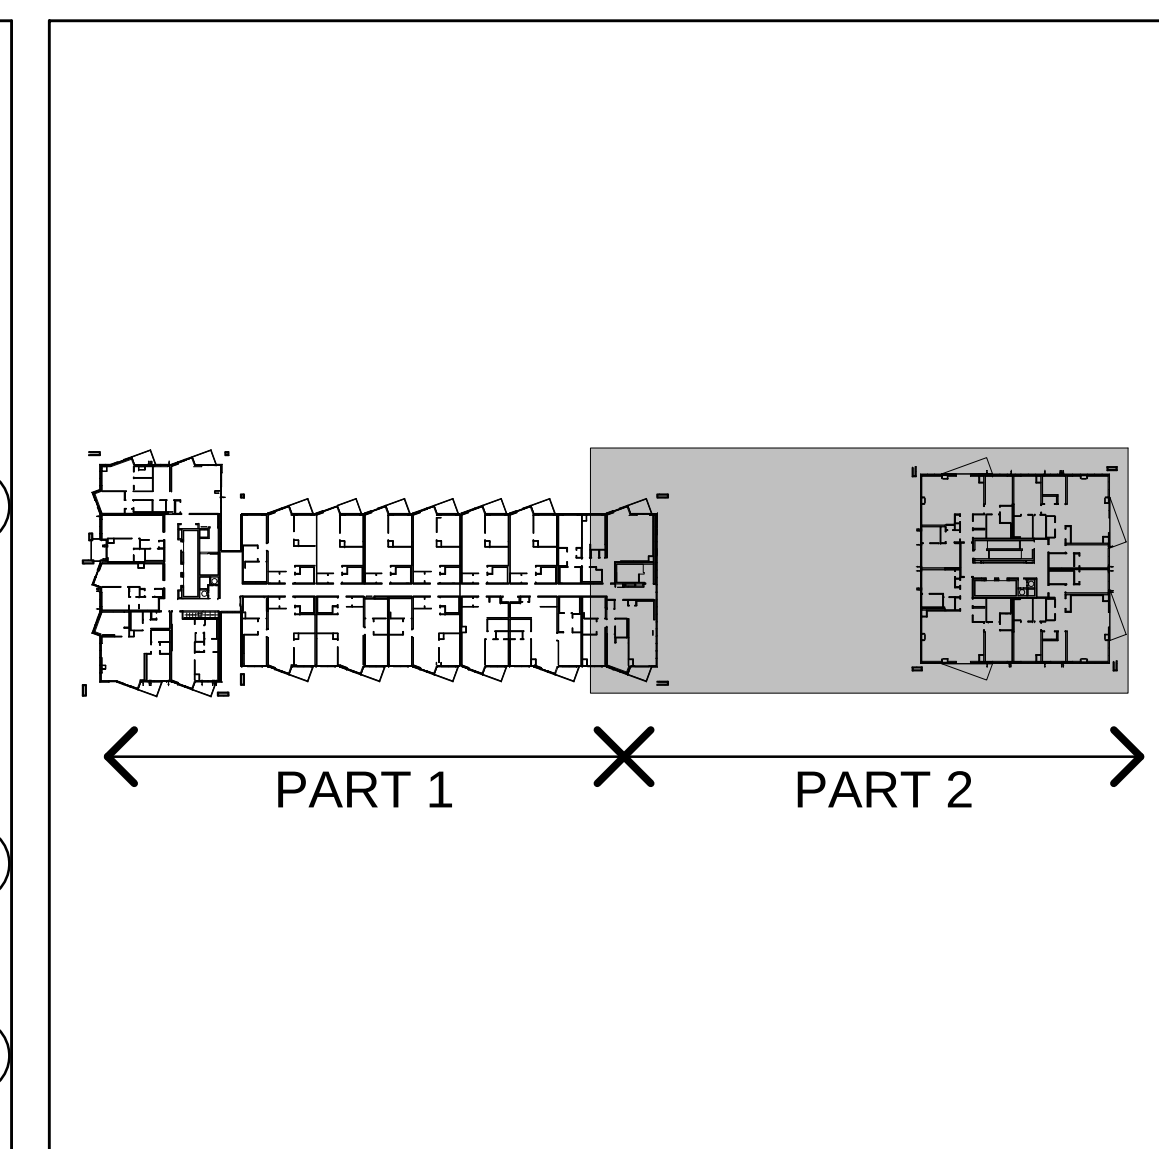 

Key Plan Level 12 3

GENERAL NOTES LEGEND

C.B.	CATCH BASIN
A.D.	AREA DRAIN
P.D.	FLOOR DRAIN
R.D.	ROOF DRAIN
S.L.	SEWERED BASIN
T.D.	TRENCH DRAIN
L.D.	LANDSCAPE DRAIN
100.0 (000.00)	TOP OF CONCRETE SLAB - LOW POINT
100.0 (000.00)	TOP OF CONCRETE SLAB - HIGH POINT
100.0 (000.00)	TOP OF CONCRETE WALL
100.0 (000.00)	TOP OF CONCRETE CURB
100.0 (000.00)	TOP OF CONCRETE SLAB
XXX	SPRINKLER WINDOW ASSEMBLY
-----	DENOTES CHAIN LINK FENCE
100.0 100.0	EXISTING SPOT ELEVATION
XXX	PROPOSED FINISHED SPOT ELEVATION
100.0 100.0	PROPOSED FINISHED SPOT ELEVATION RELATIVE TO GROUND FLOOR ELEVATION
XXX	PROPOSED LANDSCAPE ELEVATION
XXX	WALL TYPE & FIRE RATING (SEE A5 SCHEDULES & A7 DETAILS)
XXX	WINDOW TYPE (SEE A5 SCHEDULES & A7 DETAILS)
XXX	ROOM NUMBER (SEE A5 SCHEDULES FOR ROOM/FINISH SCHEDULES)
XXX	FLOORING AND ACCESSORY TYPE (SEE A6 SCHEDULES & A7 DETAILS)
XXX	DOOR NUMBER (SEE A5 SCHEDULES & A7 DETAILS)
XX	RAILING TYPE (SEE A7 SECTIONS FOR DETAILS)
XXXX	HATCH DENOTES SUSPENDED GYPSUM BOARD CEILING (REFER TO DETAIL C24A AND C24B FOR FINISH) (REFER TO PLANS AND SECTIONS FOR EXTENT)
XXXX	HATCH DENOTES THERMAL INSULATION AND HEATED PLENUM TO TOP OF SLAB (REFER TO DETAIL C24A AND C24B FOR FINISH) (REFER TO PLANS AND SECTIONS FOR EXTENT)
XXXX	HATCH DENOTES THERMAL INSULATION AND HEATED PLENUM TO TOP OF SLAB (REFER TO DETAIL C24A AND C24B FOR FINISH) (REFER TO PLANS AND SECTIONS FOR EXTENT)
XXXX	HATCH DENOTES SUSPENDED ACoustIC CEILING (REFER TO DETAIL C24A AND C24B FOR FINISH) (REFER TO PLANS AND SECTIONS FOR EXTENT)
XXXX	HATCH DENOTES ACoustIC CEILING TO TOP OF SLAB (REFER TO DETAIL C24A AND C24B FOR FINISH) (REFER TO PLANS AND SECTIONS FOR EXTENT)
XXXX	HATCH DENOTES CONCRETE FLOOR FINISH ENCLOSEMENT (REFER TO DETAIL C24A AND C24B FOR FINISH) (REFER TO PLANS AND SECTIONS FOR EXTENT)
XXXX	HATCH DENOTES FLOOR PAINTED WALKWAY AND LINES (REFER TO PLANS FOR EXTENT)
XXXX	HATCH DENOTES HOUSEKEEPING AND FOR FLOOR MOUNTED EQUIPMENT REFER TO ELECTRICAL SYMBOLS DRAWINGS FOR DETAILS &
UNIT MM	1" = 1/8" SCALE NUMBER MM = MUNICIPAL NUMBER
XXXX	BARRIER FREE SUITE
XXXX	HATCH DENOTES SUITE ENTRY CEILING PLUMBING

General Notes Legend 2
NTS A3-27

[illegible]

HORIZONTAL BACKING 60W x 1000H x 1200L
VERTICAL BACKING 60W x 1200H x 1000L

General Typical Floor Notes

NTS

1
A3-27

EXTERIOR RAILING TYPE LEGEND

110331 - AQUALINA
 UPDATED: APRIL 1, 2015

R1 ALUMINUM BALCONY RAILING WITH SLAB COVER

METAL: ALUMINUM
 COLOUR: PPG UC00000 DURANUM XL SILVER SHADOW
 GLASS: CLEAR HEAT SOAKED
 REFER TO DETAIL: A1-23

R1A ALUMINUM BALCONY RAILING WITH SLAB COVER BIRD-FRIENDLY FRST PATTERN

METAL: ALUMINUM
 COLOUR: PPG UC00000 DURANUM XL SILVER SHADOW
 GLASS: CLEAR HEAT SOAKED
 FRST PATTERN: WHITE FRST 3MM DIAMETER DOTS IN 100M SQUARE PATTERN
 REFER TO DETAIL: A1-23
 NOTE: REFER TO ELEVATIONS FOR LOCATION OF FRST PATTERN

R2 ALUMINUM JULIET BALCONY RAILING

METAL: ALUMINUM
 COLOUR: PPG UC00000 DURANUM XL SILVER SHADOW
 GLASS: CLEAR HEAT SOAKED
 FRST PATTERN: WHITE FRST 3MM DIAMETER DOTS IN 100M SQUARE PATTERN
 REFER TO DETAIL: A1-23

R2A ALUMINUM JULIET BALCONY RAILING BIRD-FRIENDLY FRST PATTERN

METAL: ALUMINUM
 COLOUR: PPG UC00000 DURANUM XL SILVER SHADOW
 GLASS: CLEAR HEAT SOAKED
 FRST PATTERN: WHITE FRST 3MM DIAMETER DOTS IN 100M SQUARE PATTERN
 REFER TO DETAIL: A1-23
 NOTE: REFER TO ELEVATIONS FOR LOCATION OF FRST PATTERN

R3 ALUMINUM PARADET RAILING - ON CONCRETE

METAL: ALUMINUM
 COLOUR: PPG UC00000 DURANUM XL SILVER SHADOW
 GLASS: CLEAR HEAT SOAKED
 FRST PATTERN: WHITE FRST 3MM DIAMETER DOTS IN 100M SQUARE PATTERN
 REFER TO DETAIL: A1-23

R3A ALUMINUM PARADET RAILING - ON CONCRETE BIRD-FRIENDLY FRST PATTERN

METAL: ALUMINUM
 COLOUR: PPG UC00000 DURANUM XL SILVER SHADOW
 GLASS: CLEAR HEAT SOAKED
 FRST PATTERN: WHITE FRST 3MM DIAMETER DOTS IN 100M SQUARE PATTERN
 REFER TO DETAIL: A1-23
 NOTE: REFER TO ELEVATIONS FOR LOCATION OF FRST PATTERN

R4 ALUMINUM PRIVATE TERRACE RAILING - ON CONCRETE

METAL: ALUMINUM
 COLOUR: PPG UC00000 DURANUM XL SILVER SHADOW
 GLASS: CLEAR HEAT SOAKED
 REFER TO DETAIL: A1-23

R4A ALUMINUM PRIVATE TERRACE RAILING - ON CONCRETE BIRD-FRIENDLY FRST PATTERN

METAL: ALUMINUM
 COLOUR: PPG UC00000 DURANUM XL SILVER SHADOW
 GLASS: CLEAR HEAT SOAKED
 FRST PATTERN: WHITE FRST 3MM DIAMETER DOTS IN 100M SQUARE PATTERN
 REFER TO DETAIL: A1-23
 NOTE: REFER TO ELEVATIONS FOR LOCATION OF FRST PATTERN

R5 ALUMINUM TERRACE DIVIDER - ON CONCRETE

METAL: ALUMINUM
 COLOUR: PPG UC00000 DURANUM XL SILVER SHADOW
 GLASS: CLEAR HEAT SOAKED
 REFER TO DETAIL: A1-23

R6 ALUMINUM BALCONY RAILING WITH SLAB COVER - CURB

METAL: ALUMINUM
 COLOUR: PPG UC00000 DURANUM XL SILVER SHADOW
 GLASS: CLEAR HEAT SOAKED
 REFER TO DETAIL: A1-23

R7 FRAMELESS GLASS AMENITY TERRACE GAIRD


METAL: ALUMINUM
 COLOUR: PPG UC00000 DURANUM XL SILVER SHADOW
 GLASS: CLEAR HEAT SOAKED
 REFER TO DETAIL: A1-23

R7A ALUMINUM AMENITY TERRACE RAILING BIRD-FRIENDLY FRST PATTERN

METAL: ALUMINUM
 COLOUR: PPG UC00000 DURANUM XL SILVER SHADOW
 GLASS: CLEAR HEAT SOAKED
 FRST PATTERN: WHITE FRST 3MM DIAMETER DOTS IN 100M SQUARE PATTERN
 REFER TO DETAIL: A1-23
 NOTE: REFER TO ELEVATIONS FOR LOCATION OF FRST PATTERN

SECTION KEY NOTES


- 1 CONCRETE SLAB (REFER TO STRUCTURAL DRAWING)
- 2 CONCRETE COLUMN (REFER TO STRUCTURAL DRAWING)
- 3 CONCRETE COLUMN BEYOND (REFER TO STRUCTURAL DRAWING)
- 4 STRUCTURAL BEAM (REFER TO STRUCTURAL DRAWING)
- 5 STRUCTURAL BEAM BEYOND (REFER TO STRUCTURAL DRAWING)
- 6 CONCRETE FOOTING (REFER TO STRUCTURAL DRAWING)
- 7 CONCRETE BLOCK WALL (REFER TO PLANS)
- 8 ALUMINUM WINDOW WALL SYSTEM (REFER TO SCHEDULE ON DRAWING: A4-XX TO A4-XX)
- 9 CURTAIN WALL WINDOW SYSTEM (REFER TO SCHEDULE ON DRAWING: A4-XX TO A4-XX)
- 10 PRE-FABRICATED METAL LOUVER
- 11 ARCHITECTURAL METAL LOUVER
- 12 OVERHEAD GARAGE DOOR
- 13 RAILING SYSTEM
- 14 METAL SOFT CANOPY

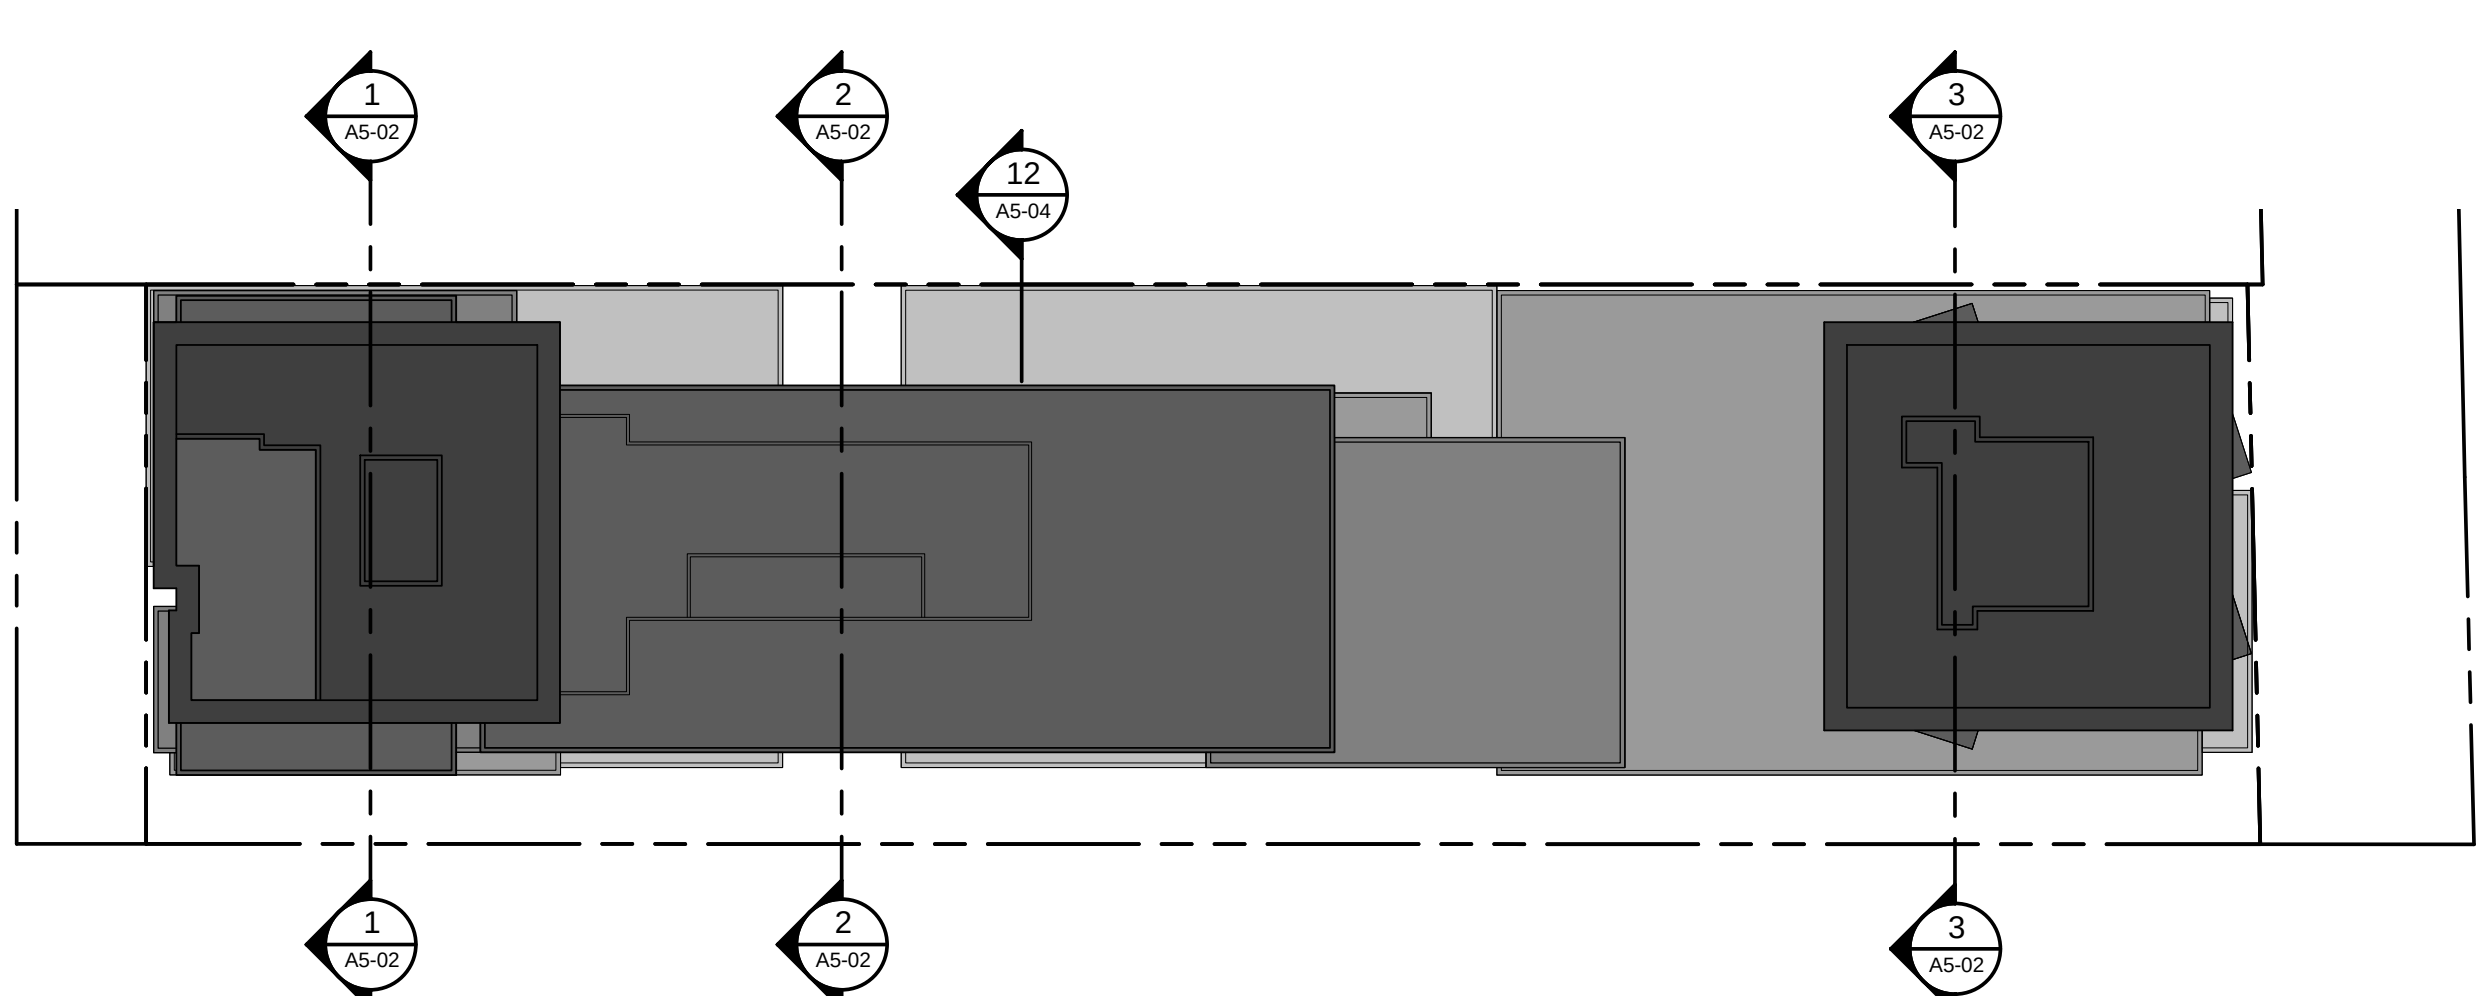


Exterior Railing Type Legend
 NTS
 A5-02

Building Section Key Notes
 NTS
 A5-02


Building Section Key Plan
 NTS
 A5-02

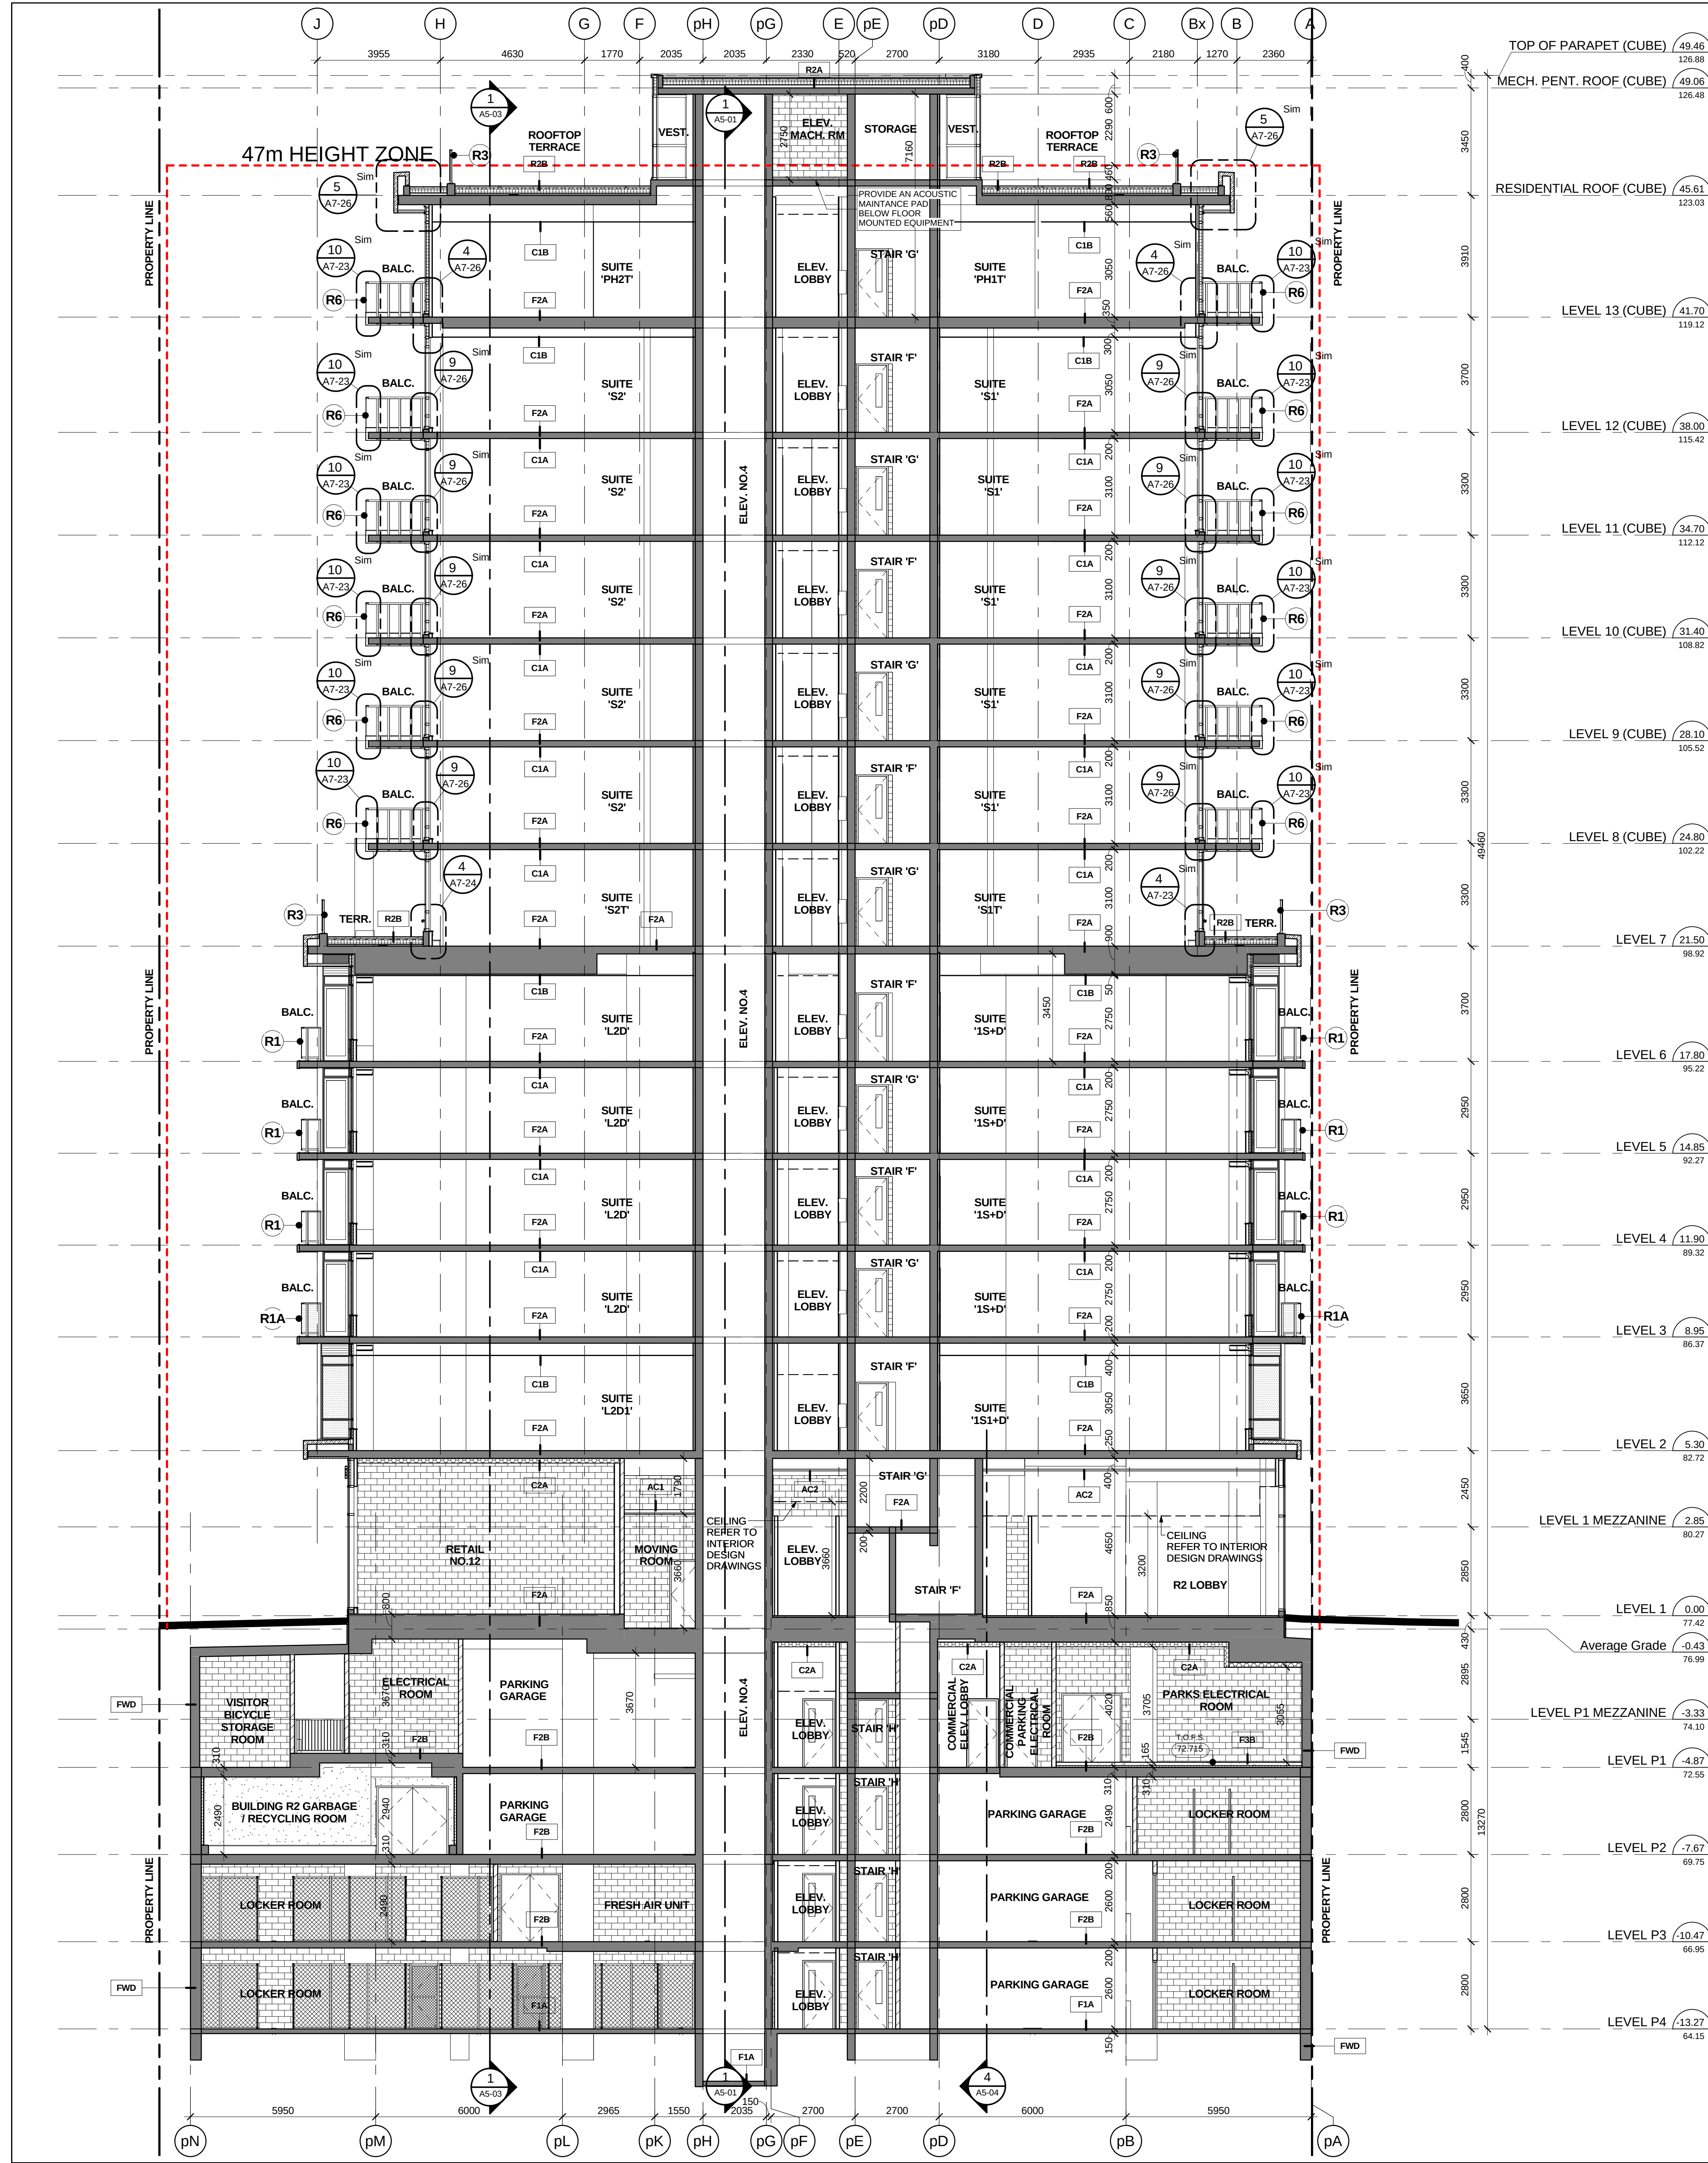

East - West Building Section Along Gridline p22
 Scale: 1 : 100
 A5-02

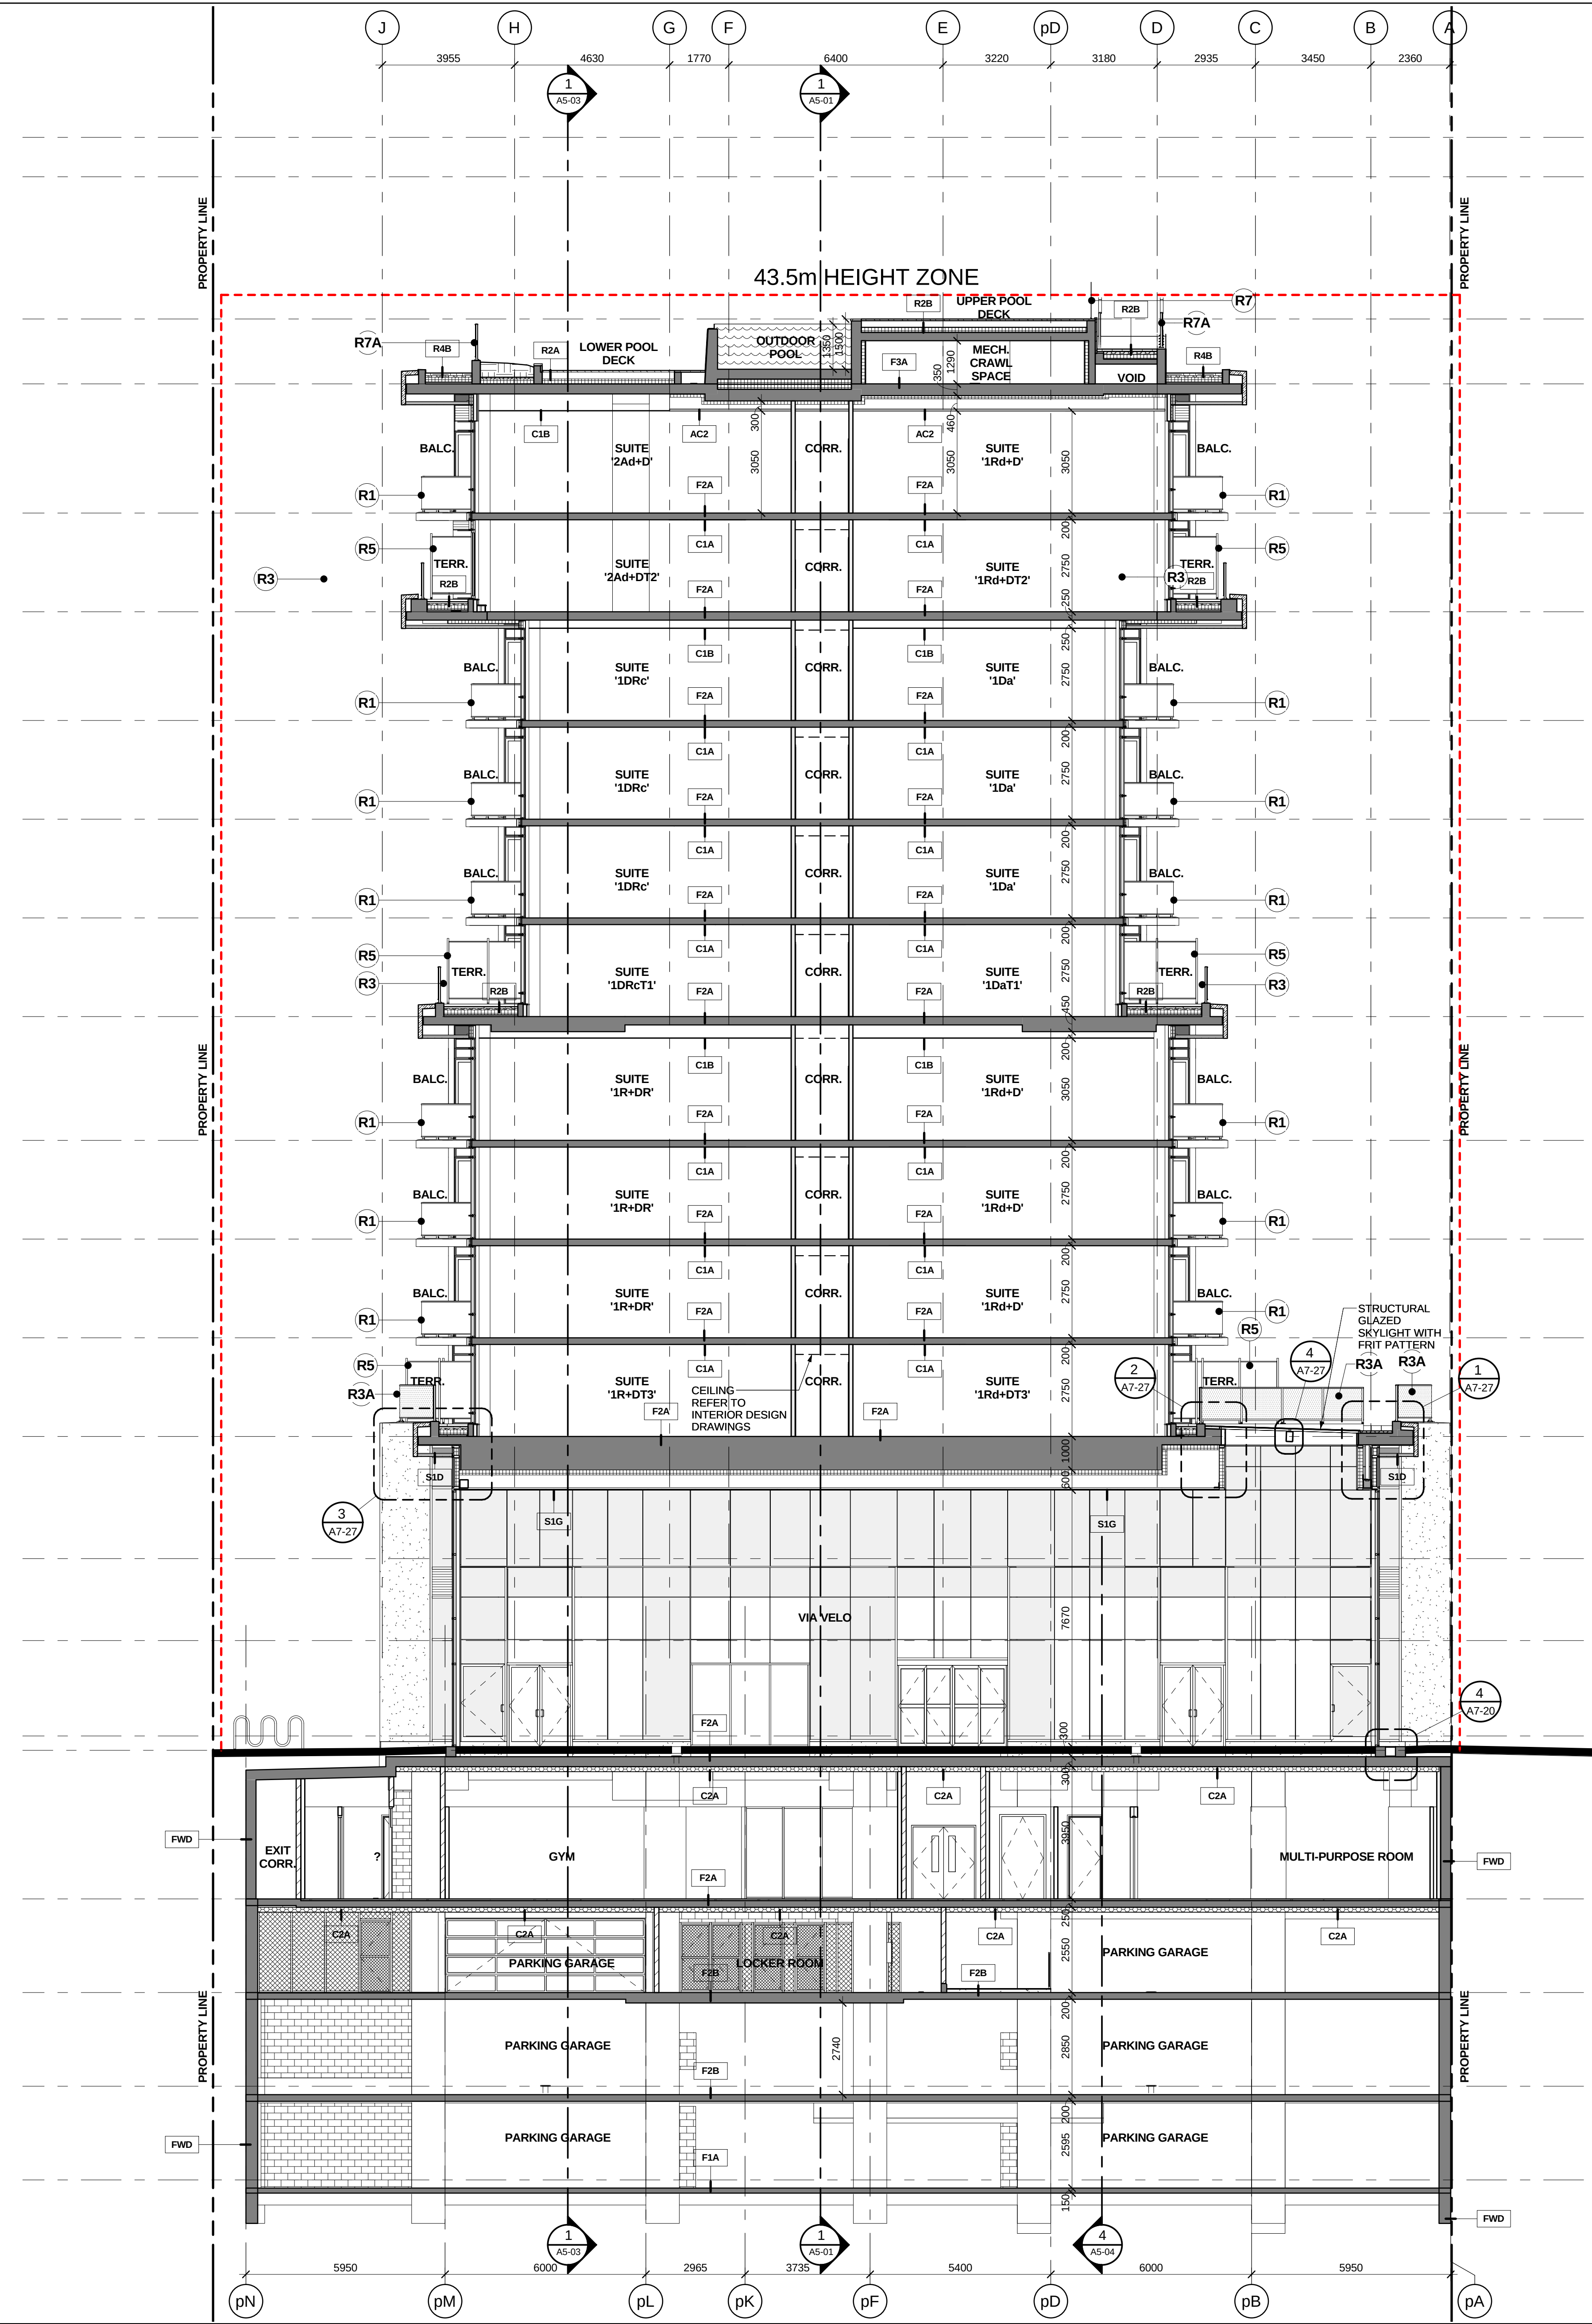

East - West Building Section Along Gridline p8/10
 Scale: 1 : 100
 A5-02

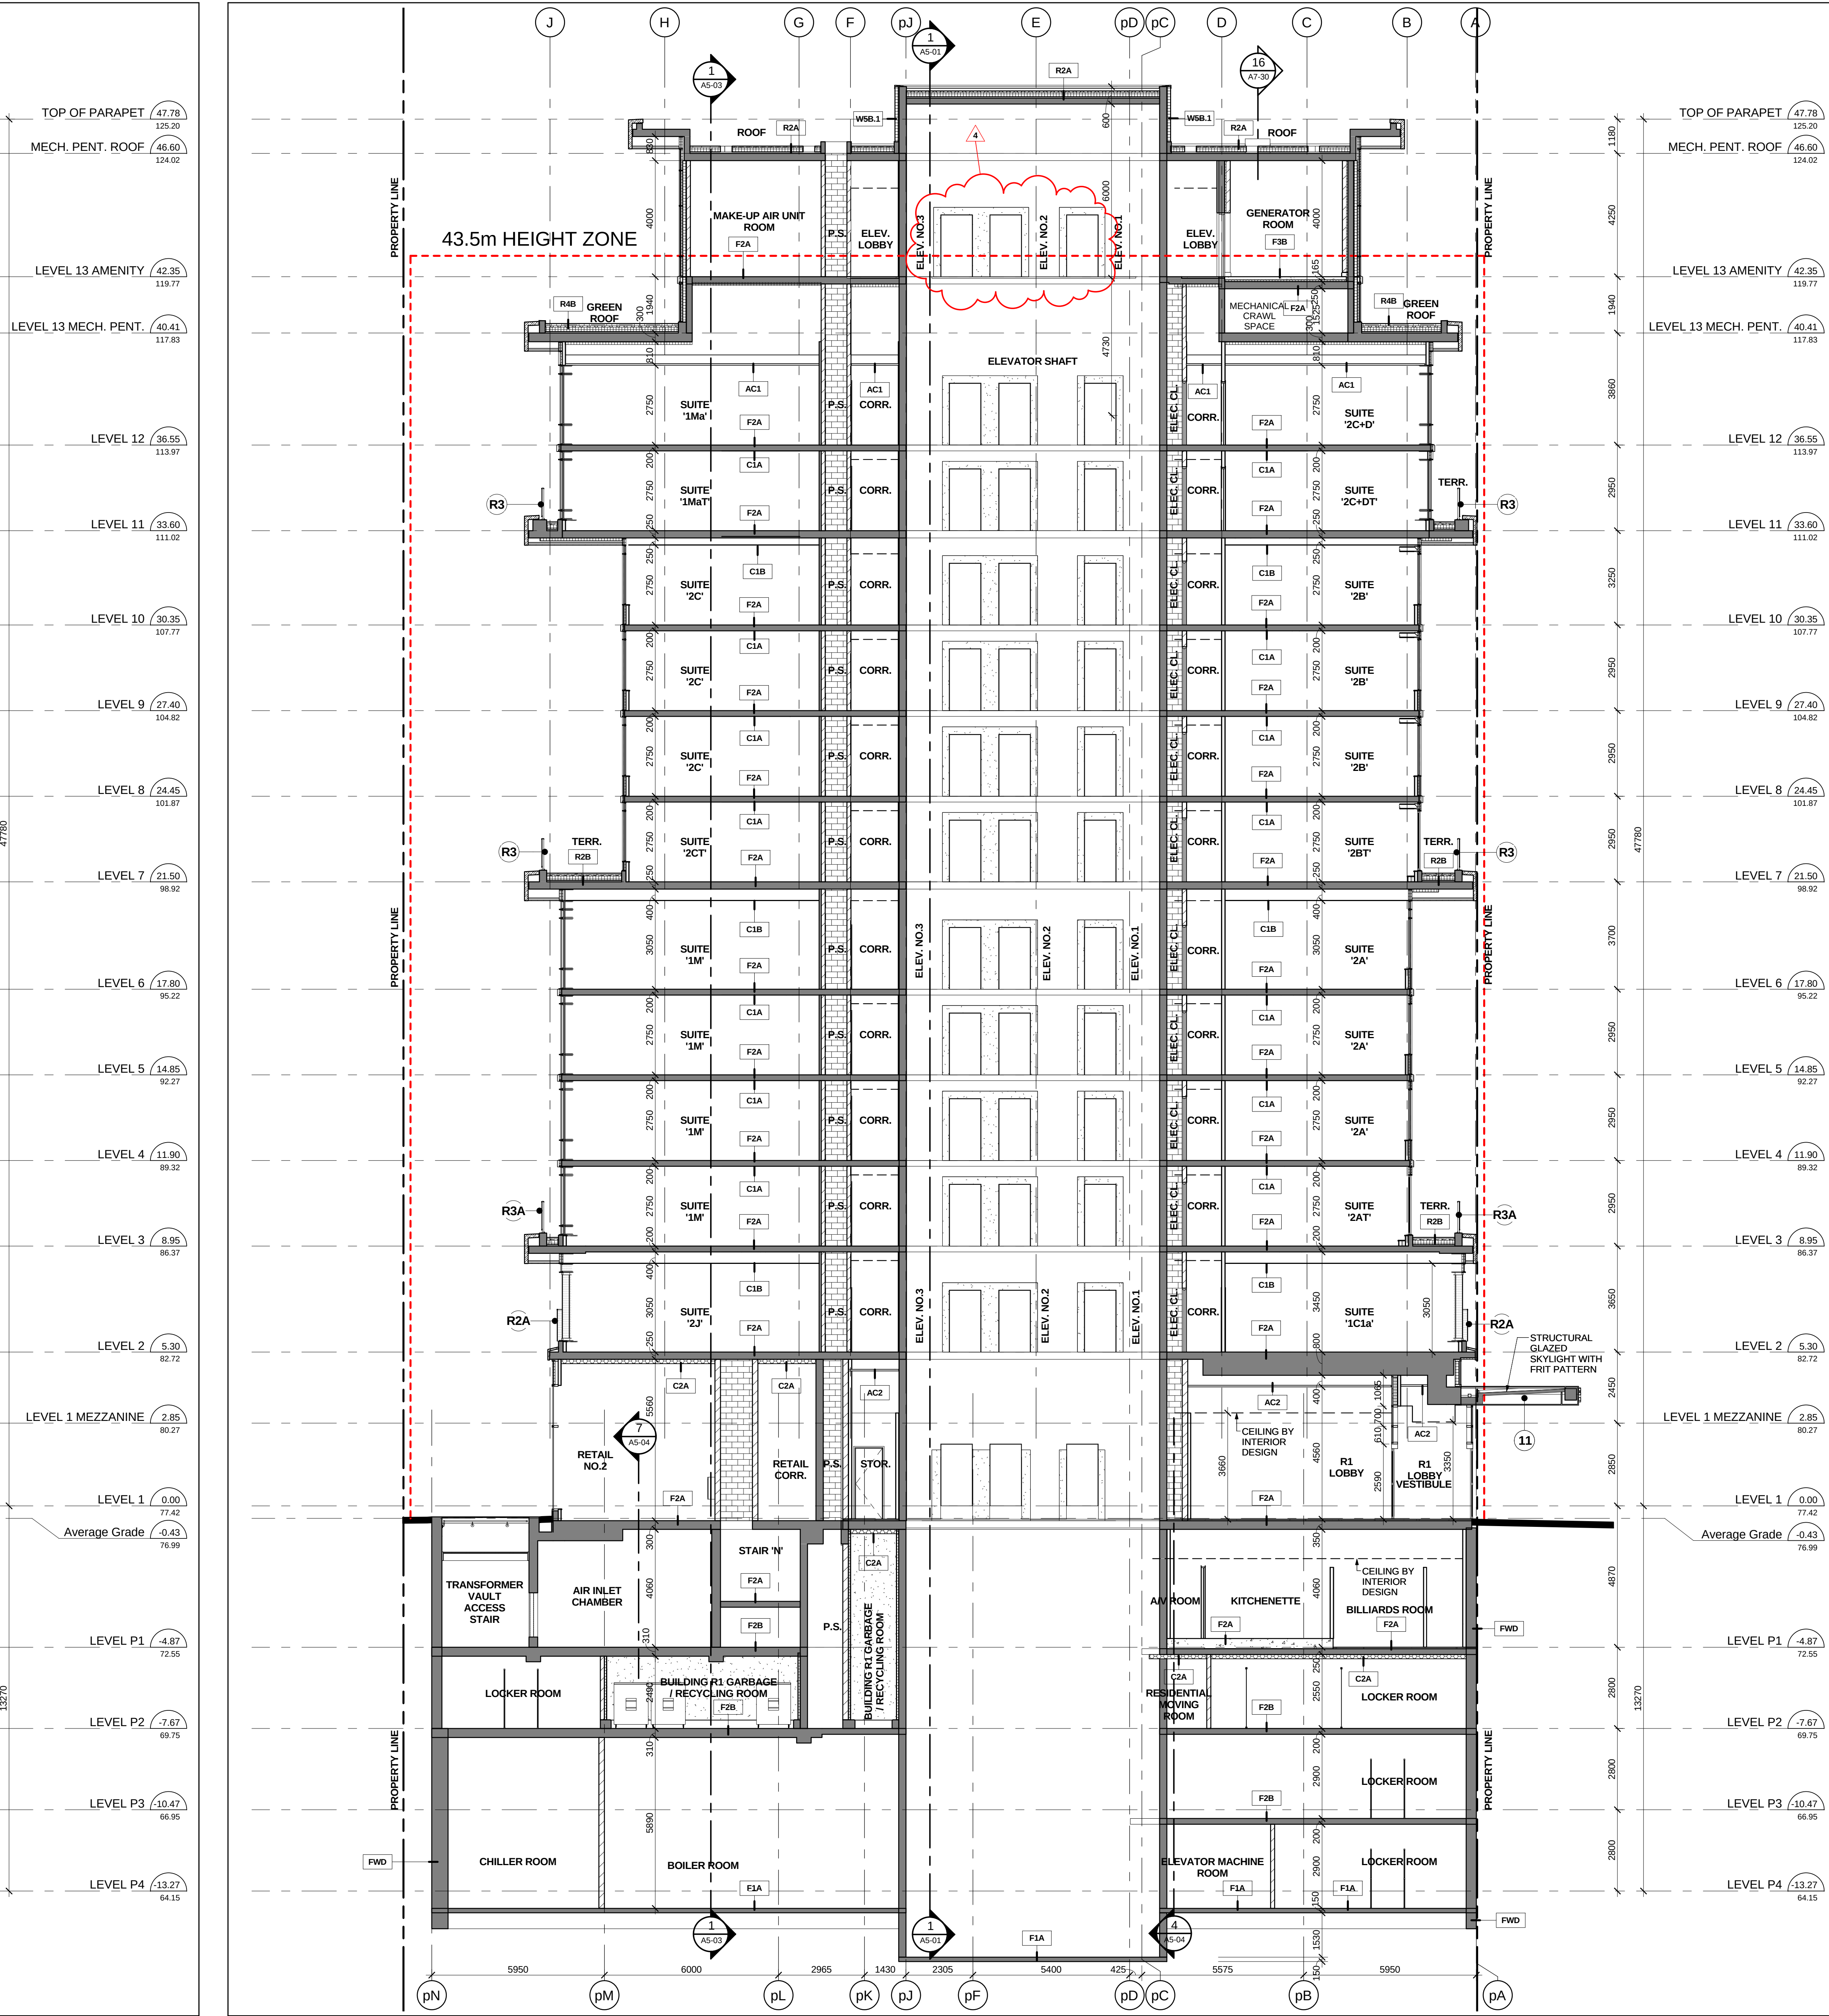

East - West Building Section Along Gridline p3
 Scale: 1 : 100
 A5-02

No. Revision Date

No. Issued For Date

Drawing Title
 Building Sections
 East - West Building Sections

Project

AQUALINA
 Block 1 - R1 & R2
 Merchants Wharf
 Toronto, ON
 As indicated

Drawn by
 Checked by
 Project No.
 Date

Drawing No.

A5-02